
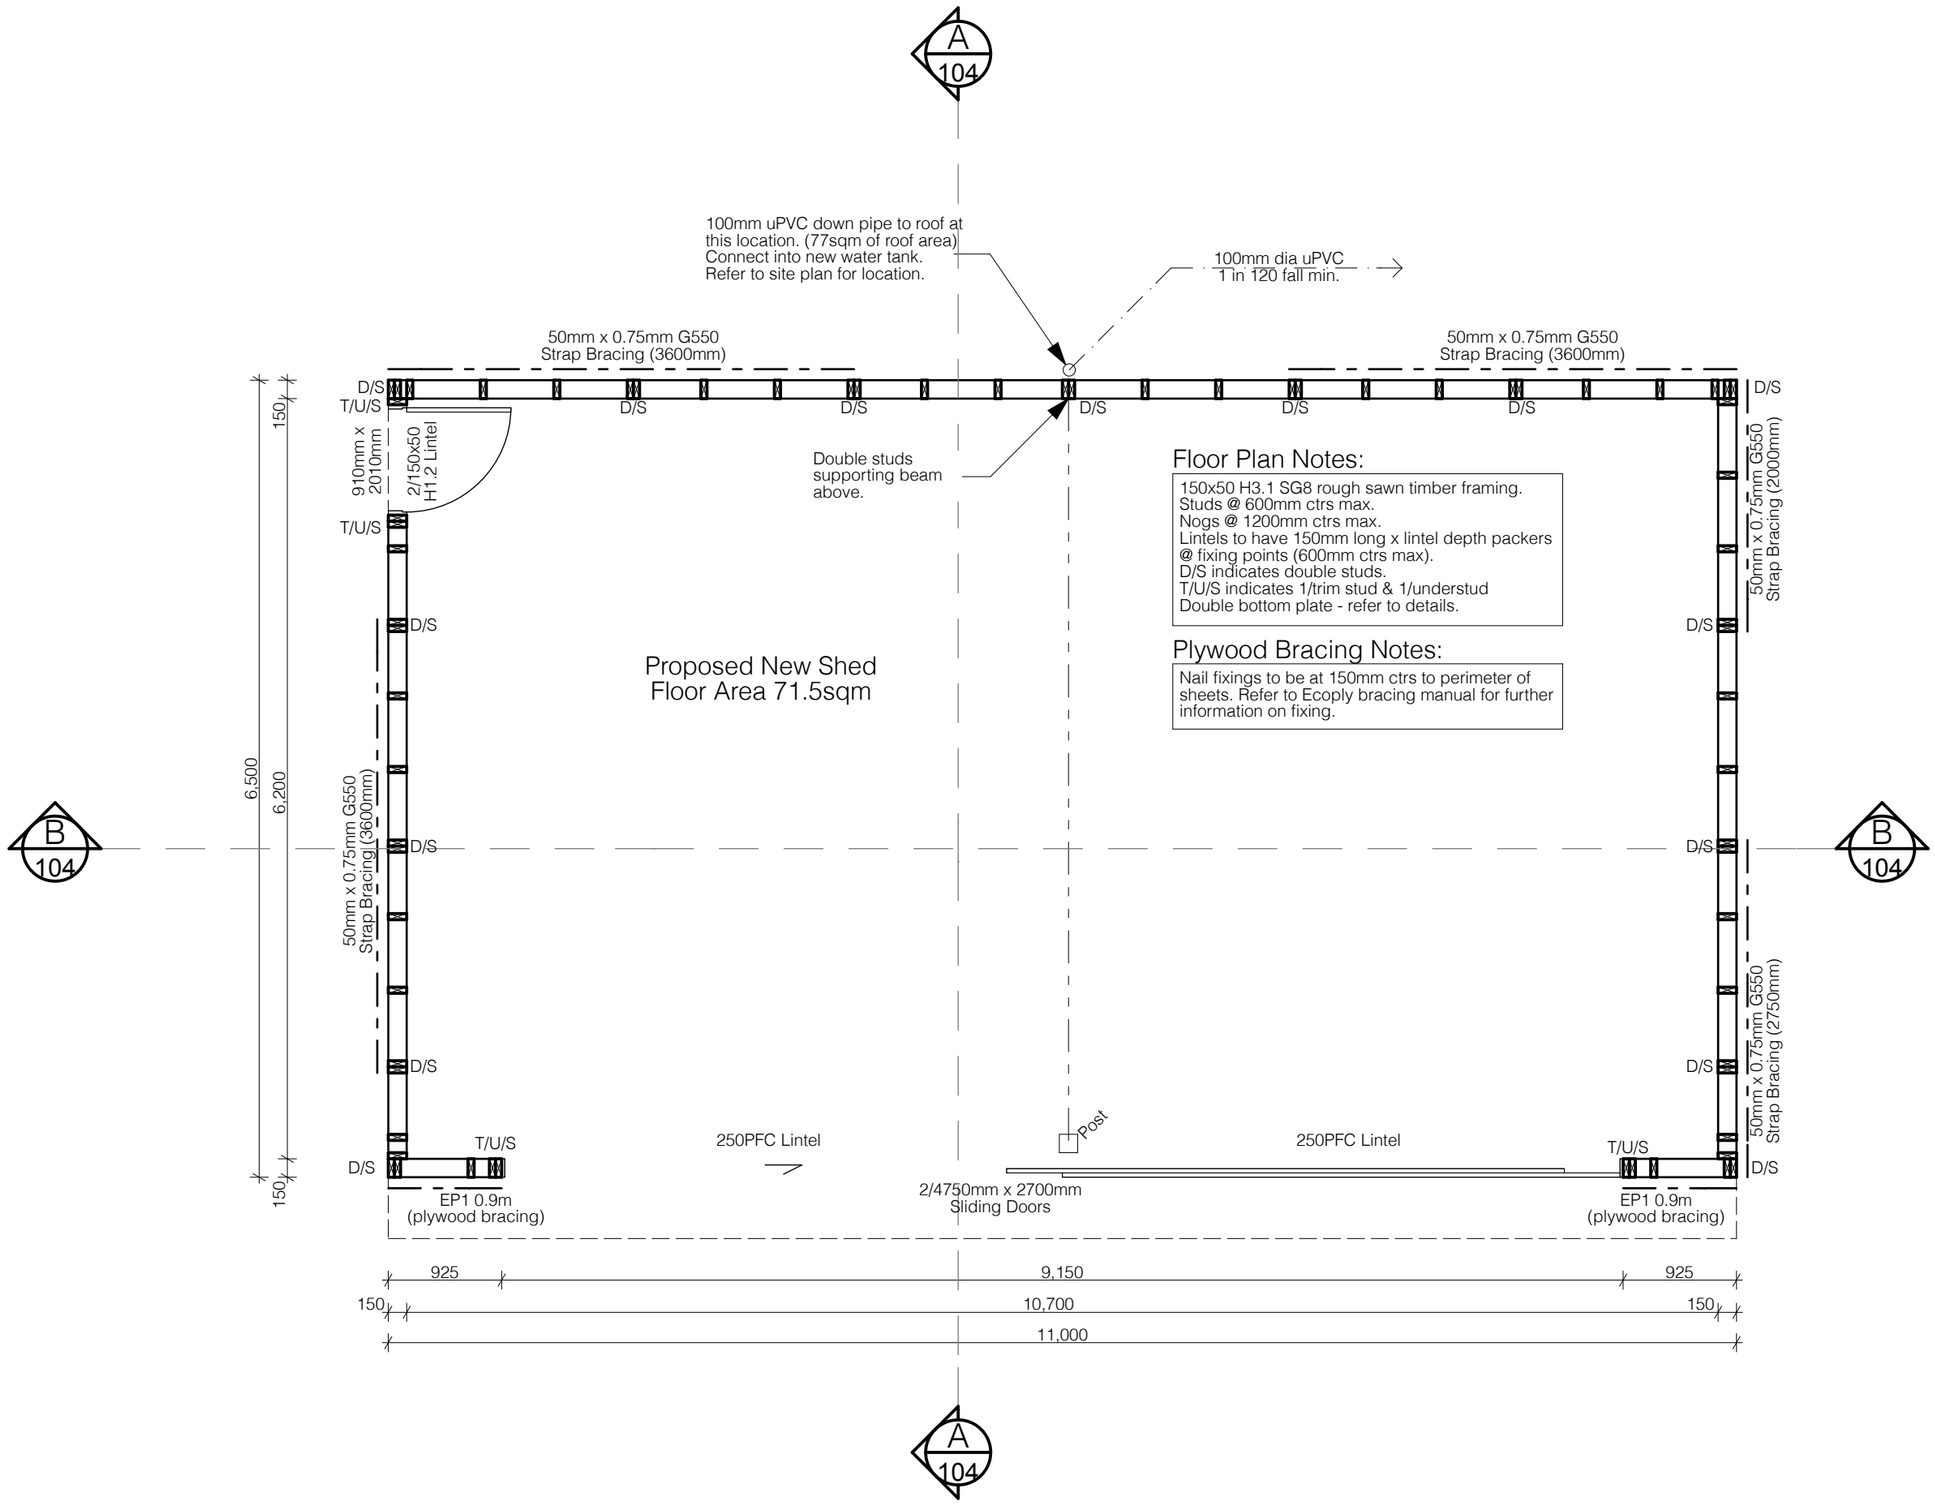


F McKenzie New Shed 283 Kingston Road Queenstown	SHEET 102	SHEET TITLE: Floor Plan SCALE: 1:50 @ A3 ISSUED: 7/07/16 PROJECT: 056-2015	EMAIL: lifestylesheds@hotmail.co.nz PHONE: 0800 484 323 DRAWN: M Davidson

LIFESTYLE SHEDS
BUILT TO SUIT YOUR LIFESTYLE
0800 4 THE BEST

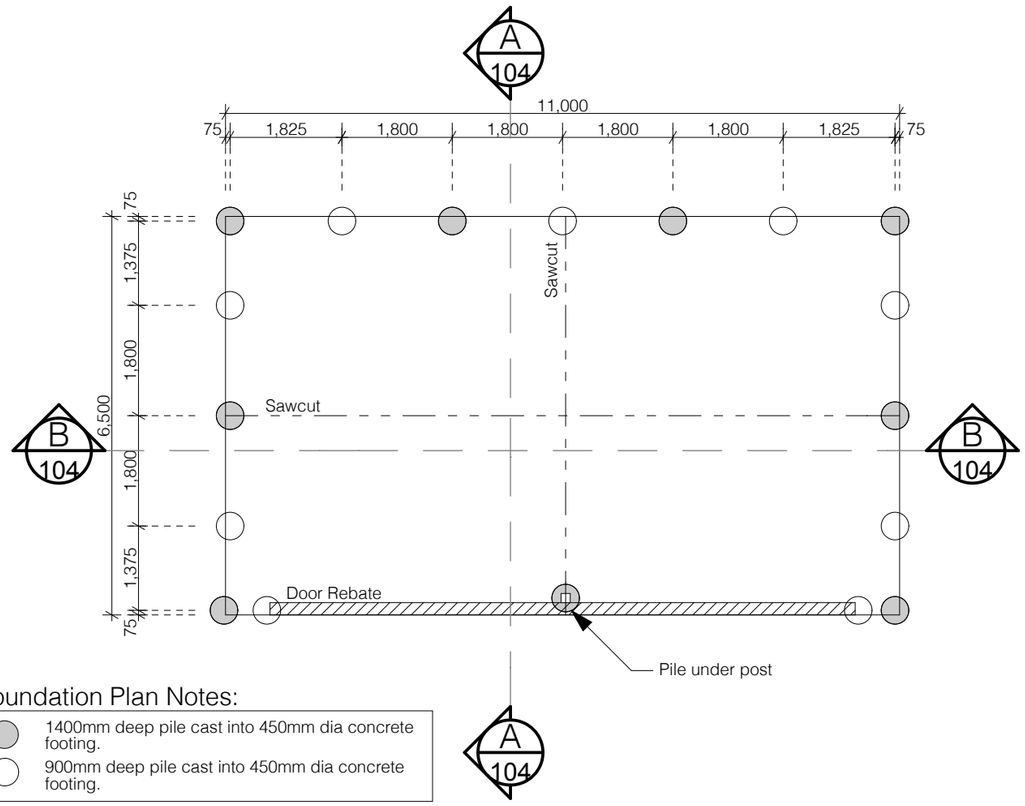


Foundation Plan Notes:

1400mm deep pile cast into 450mm dia concrete footing.


900mm deep pile cast into 450mm dia concrete footing.

All concrete to be 17.5MPa minimum strength at 28 days.
Piles foundations 450mm dia at varying depths (100mm punch pad below piles)

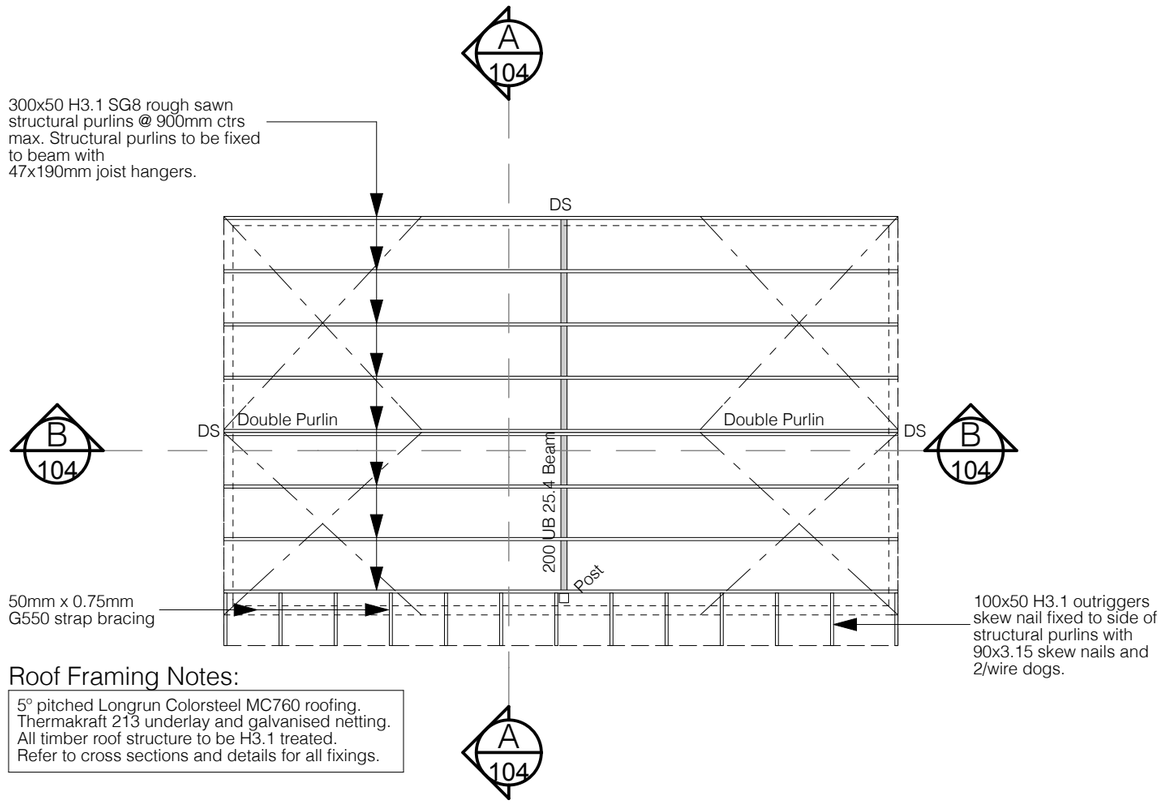


Roof Framing Notes:


5° pitched Longrun Colorsteel MC760 roofing.
Thermakraft 213 underlay and galvanised netting.
All timber roof structure to be H3.1 treated.
Refer to cross sections and details for all fixings.

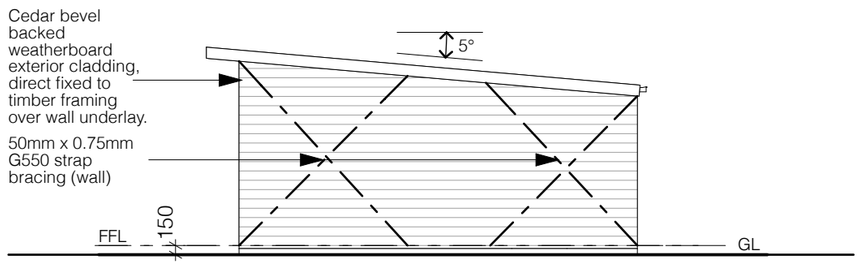


3 South Elevation 1:100

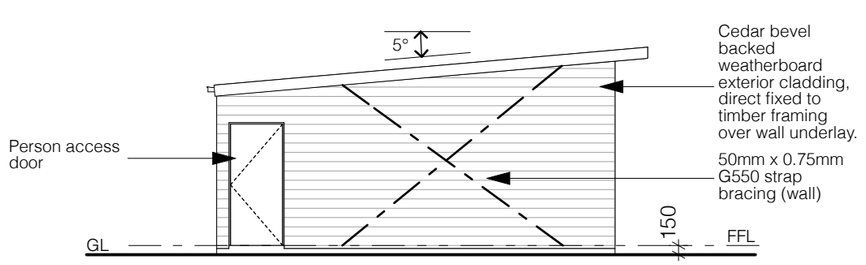

5 North Elevation 1:100

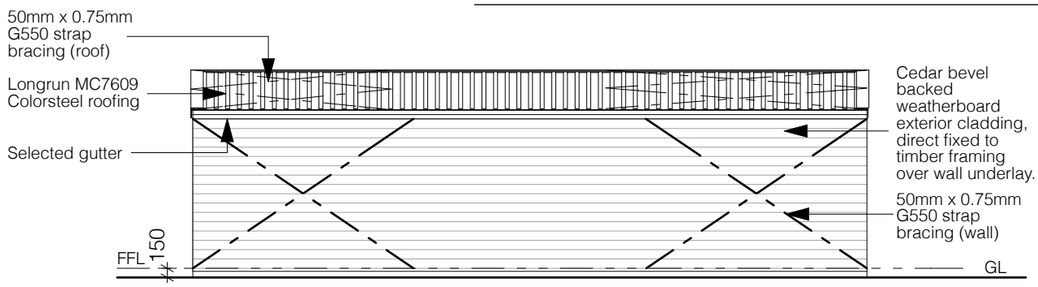

2 East Elevation 1:100

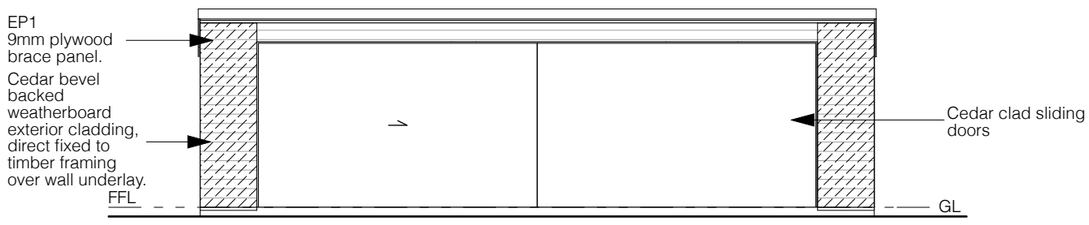

4 West Elevation 1:100

F McKenzie New Shed 283 Kingston Road Queenstown	SHEET 103	SHEET TITLE: Foundation/Roof Framing/Elevations SCALE: 1:100 @ A3 ISSUED: 7/07/16 PROJECT: 056-2015	EMAIL: lifestylesheds@hotmail.co.nz PHONE: 0800 484 323 DRAWN: M Davidson

LIFESTYLE SHEDS BUILT TO SUIT YOUR LIFESTYLE 0800 4 THE BEST