WOMENS SHED AOTEAROA - QUEENSTOWN

FOR INFORMATION

COUNTRY LANE, QUEENSTOWN

SHEET LIST - TRANSMITTAL


NAME	NUMBER	SHEET	REV
COVER	A0001	A1	A
EXISTING SITE PLAN	A1001	A1	A
PROPOSED SITE PLAN	A1002	A1	A
PROPOSED FLOOR PLAN	A1201	A1	A
PROPOSED ROOF PLAN	A1601	A1	A
PROPOSED ELEVATIONS	A2001	A1	A
PROPOSED SECTIONS	A2501	A1	A

OP2025-319
24.10.2025

IGNITE



01 Aerial Site Plan - QLDC
SCALE @ A1: 1 : 1000

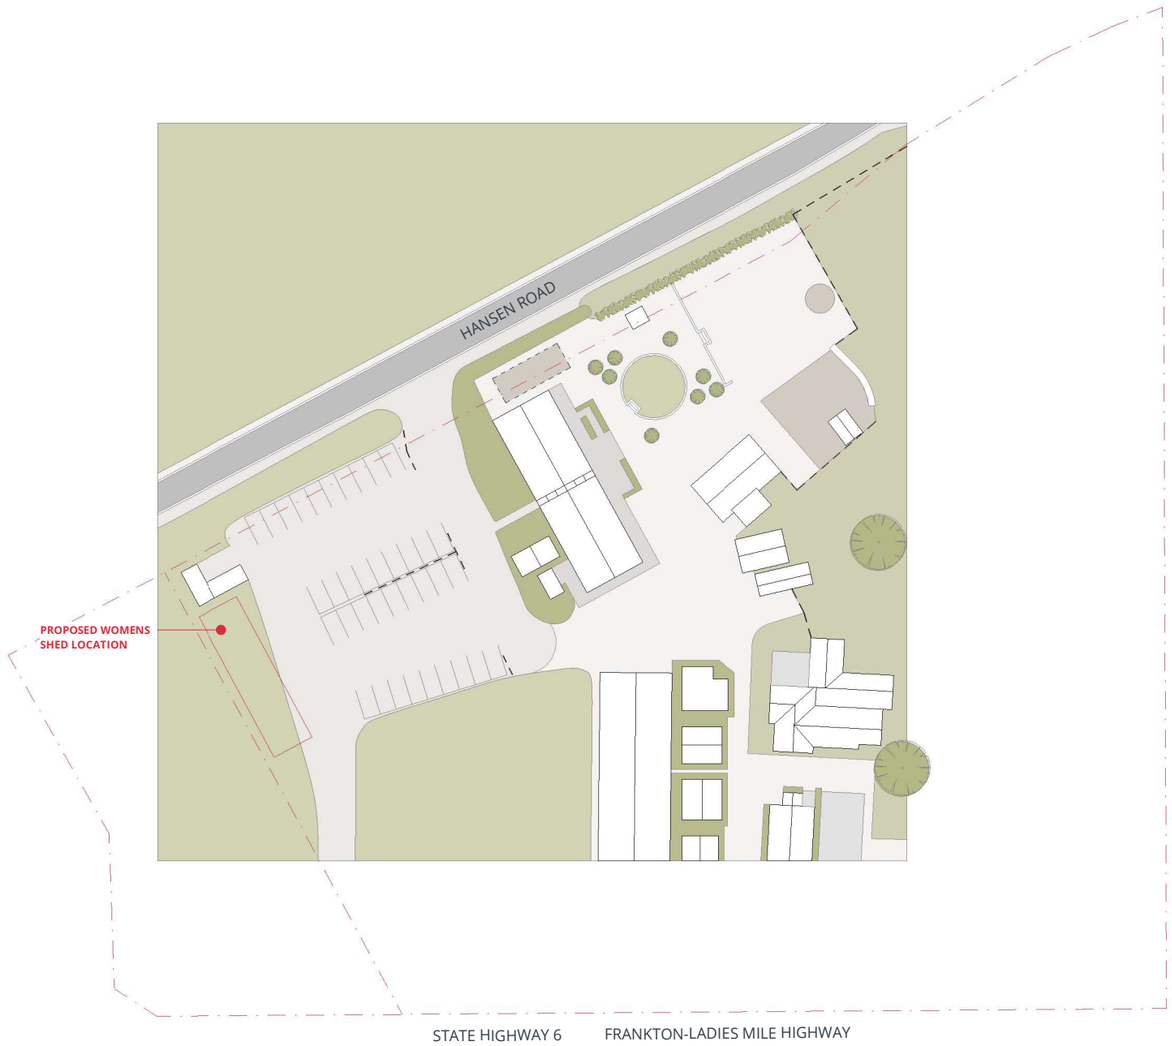

02 Existing Site Plan
SCALE @ A1: 1 : 500

WOMEN'S SHED AOTEAROA (QUEENSTOWN)

29/10/2025 10:22:11 pm

IGNITE

IGNITE - QUEENSTOWN
Level 1
36 Shotover St
Queenstown 9300
New Zealand
PO Box 432
Queenstown 9300
t +64 3 903 0279
e office@ignitearchitects.com
w www.ignitearchitects.com

Drawing Title
EXISTING SITE PLAN

PROJECT NAME
WOMENS SHED AOTEAROA - QUEENSTOWN

COUNTRY LANE, QUEENSTOWN


Scale.
As indicated @ A1

Project No.
OP2025-319

Original Size.
A1

Drawing No.
A1001

Revision.
A

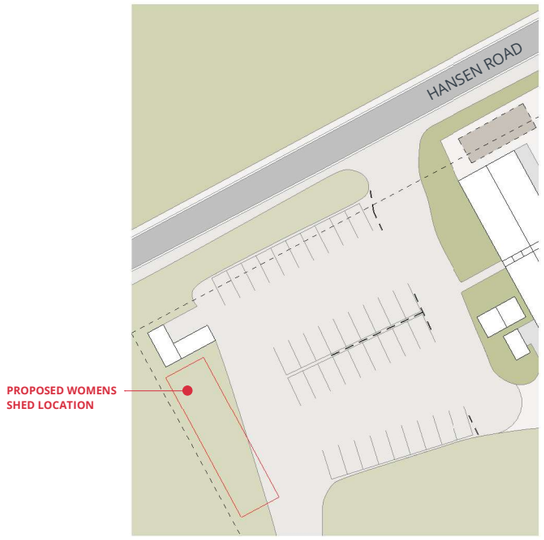


PROJECT DESCRIPTION:

The proposal is for a new purpose-built **Women's Shed – "Project Shed"**, designed for practical workshops run **for women, by women.** The single-storey building will feature **weathered corrugated cladding and roofing**, with **timber accents** to the entry and deck area, and a **1m² aged corten steel sign** compliant with signage standards. The facility will operate **8am–8pm, seven days a week**, with **four carparks** provided for workshop hosts and an allocated area for vehicle-based learning. Workshops will host **up to eight attendees plus one to two instructors**, with final occupancy to be confirmed by a fire engineer. The shed provides a **low-impact, community-focused learning space** that supports local engagement and skill-building.

01 Proposed Site Plan

SCALE @ A1: 1 : 500

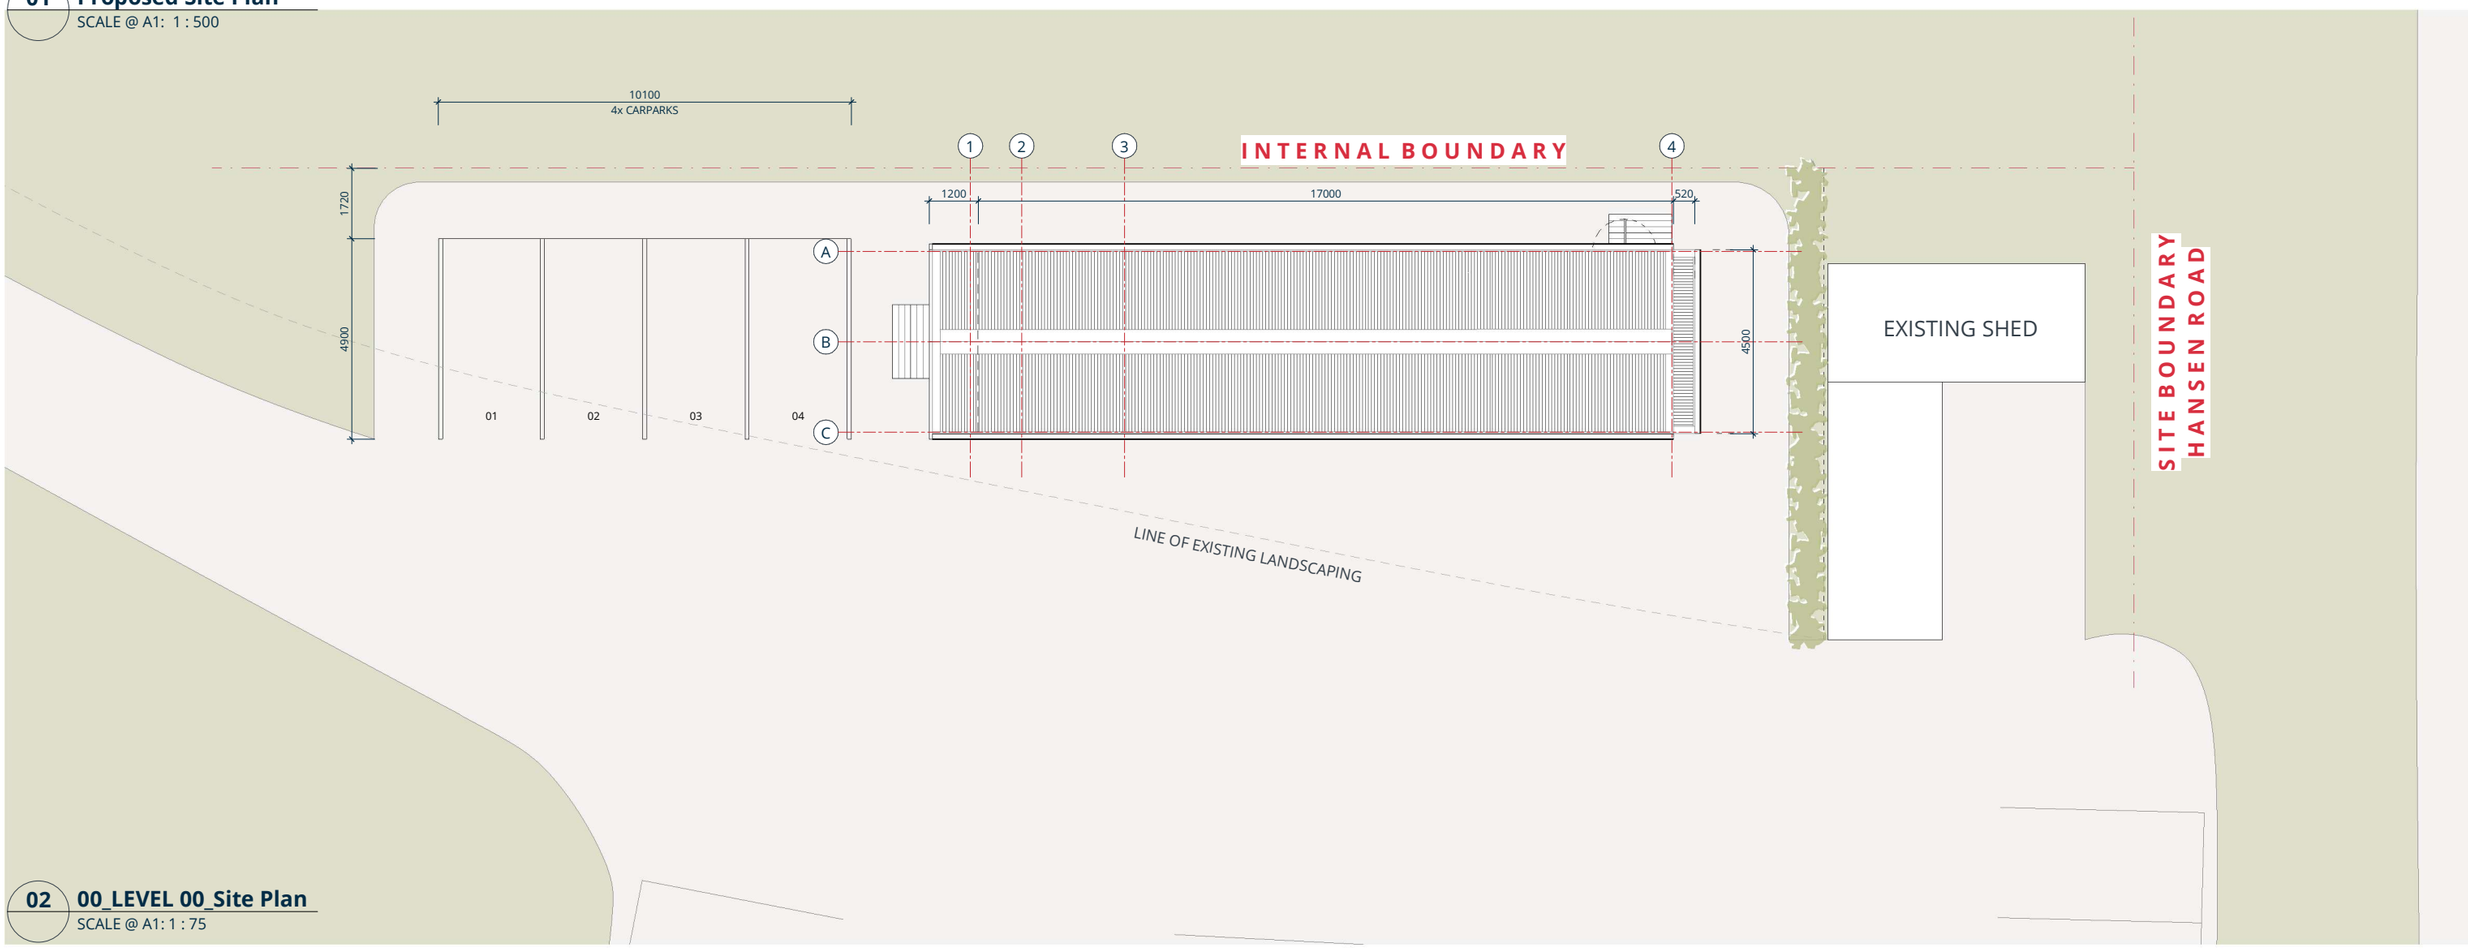

02 00_LEVEL 00_Site Plan

SCALE @ A1: 1 : 75

WOMEN'S SHED AOTEAROA (QUEENSTOWN)

29/10/2025 10:22:12 pm

IGNITE

IGNITE - QUEENSTOWN
Level 1
36 Shotover St
Queenstown 9300
New Zealand
PO Box 432
Queenstown 9300
t +64 3 903 0279
e office@ignitearchitects.com
w www.ignitearchitects.com

Drawing Title
PROPOSED SITE PLAN

PROJECT NAME
WOMENS SHED AOTEAROA - QUEENSTOWN

COUNTRY LANE, QUEENSTOWN


Scale.
As indicated @ A1

Project No. OP2025-319

Original Size. A1

Drawing No. A1002

Revision. **A**

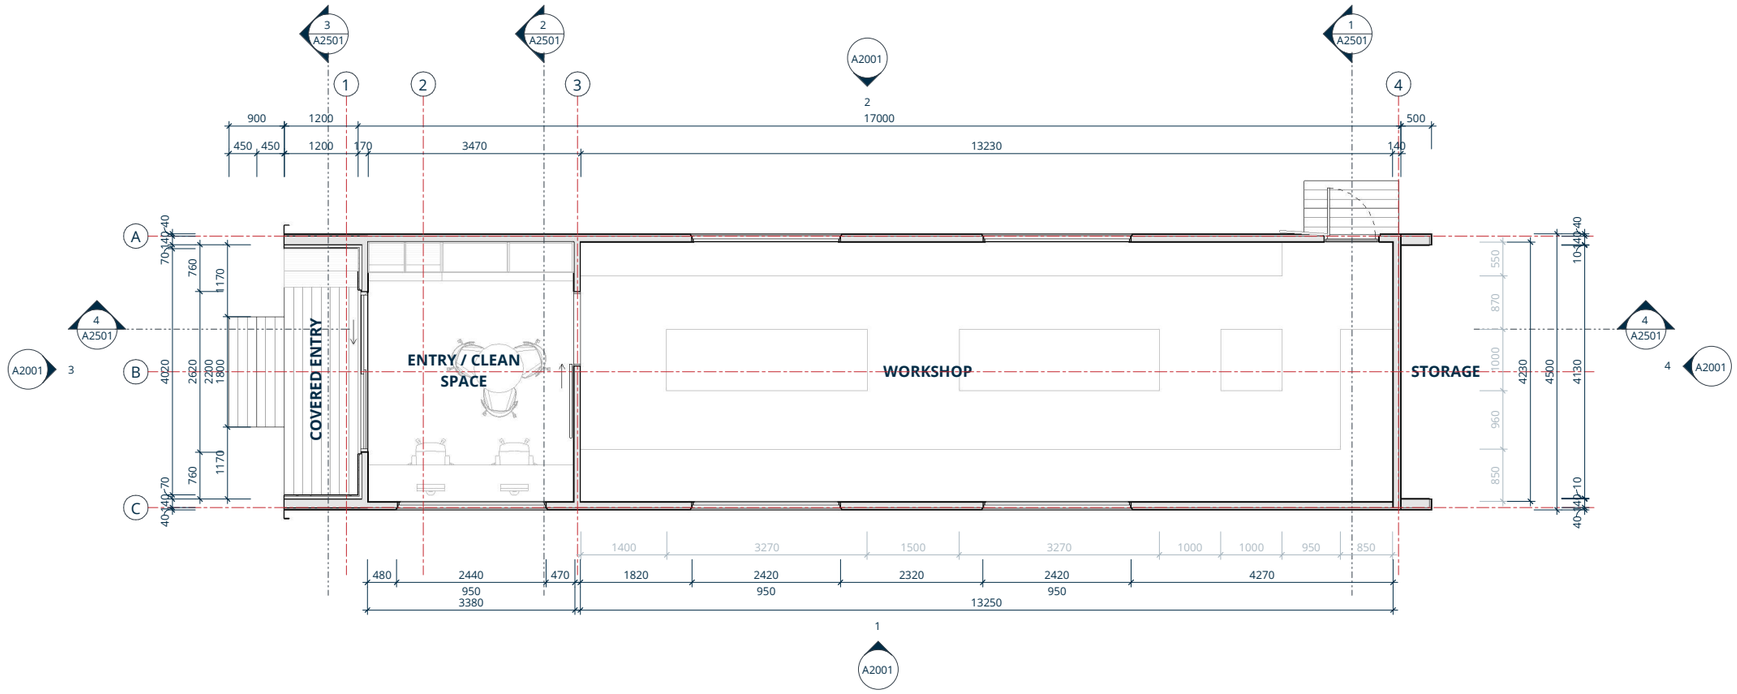

WOMEN'S SHED AOTEAROA (QUEENSTOWN)

29/10/2025 10:22:13 pm

IGNITE

IGNITE - QUEENSTOWN
Level 1
36 Shotover St
Queenstown 9300
New Zealand
PO Box 432
Queenstown 9300
t +64 3 903 0279
e office@ignitearchitects.com
w www.ignitearchitects.com

Drawing Title
PROPOSED FLOOR PLAN

PROJECT NAME
WOMENS SHED AOTEAROA - QUEENSTOWN

COUNTRY LANE, QUEENSTOWN


Scale.
1 : 50 @ A1

Project No.
OP2025-319

Original Size.
A1

Drawing No.
A1201

Revision.
A

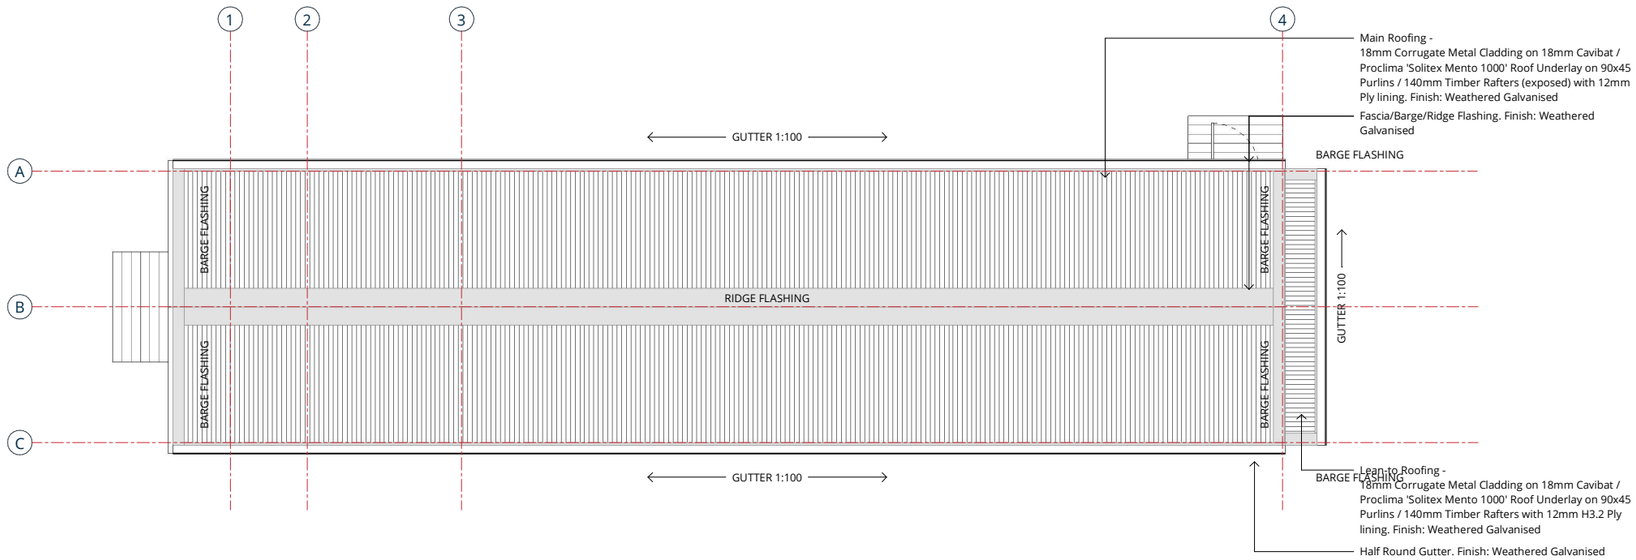

WOMEN'S SHED AOTEAROA (QUEENSTOWN)

29/10/2025 10:22:14 pm

IGNITE

IGNITE - QUEENSTOWN
Level 1
36 Shotover St
Queenstown 9300
New Zealand
PO Box 432
Queenstown 9300
t +64 3 903 0279
e office@ignitearchitects.com
w www.ignitearchitects.com

Drawing Title
PROPOSED ROOF PLAN

PROJECT NAME
WOMENS SHED AOTEAROA - QUEENSTOWN

COUNTRY LANE, QUEENSTOWN


Scale.
1 : 50 @ A1

Project No.
OP2025-319


Original Size.
A1

Drawing No.
A1601

Revision.
A

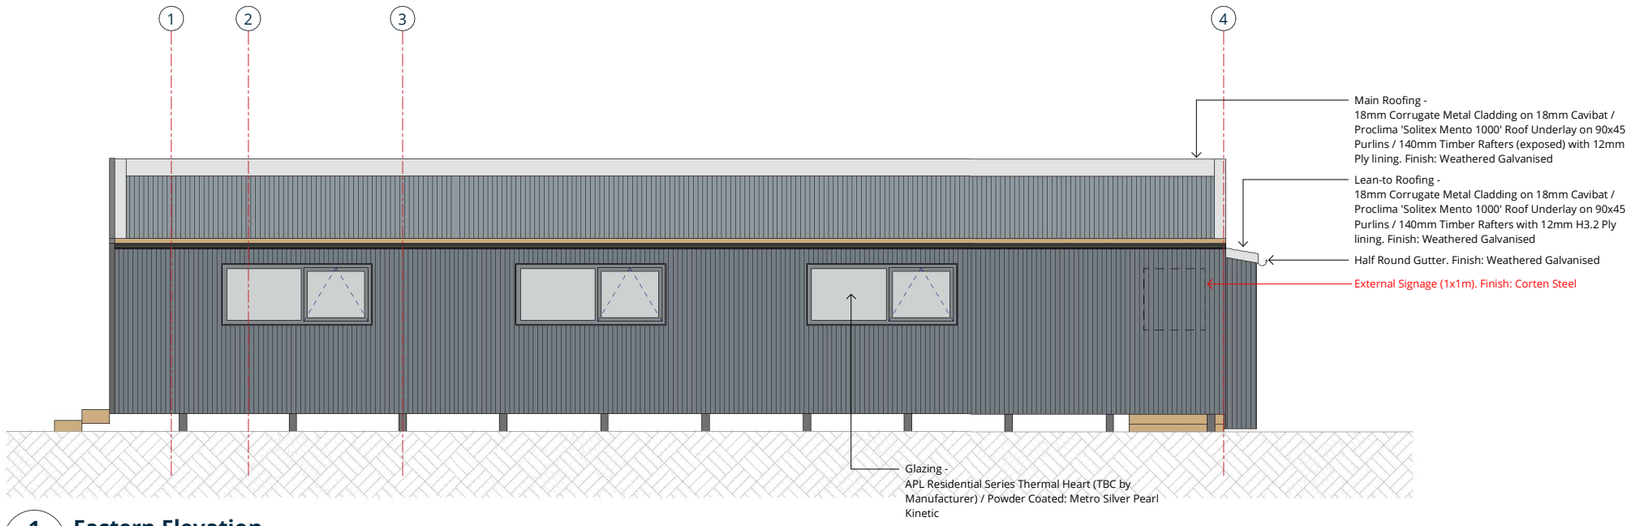

1 Eastern Elevation
A1201 SCALE @ A1: 1 : 50

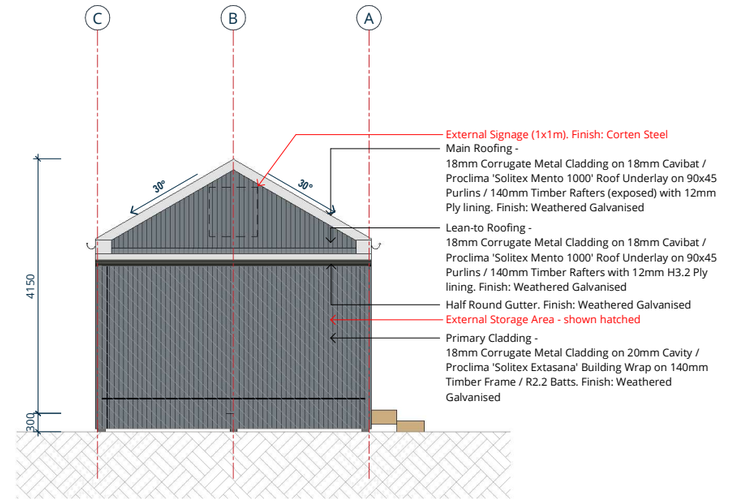

4 Northern Elevation
A1201 SCALE @ A1: 1 : 50

2 Western Elevation
A1201 SCALE @ A1: 1 : 50

3 Southern Elevation
A1201 SCALE @ A1: 1 : 50



Metal Profile / Flashings:
Weathered Galvanised
Corrugate Cladding/Roofing



Timber Cladding / Soffit:
Abodo Vertical Shiplap
Natural Bandsawn Finish



Aluminium Joinery:
Dulux Metropolis Silver
Pearl Kinetic Satin



Feature Signage:
Weathered/Aged Corten
Steel

F2	SAFETY GLAZING

All exterior window and door units and any interior glazing to meet the safety requirements of NZS 4223.3_2016 part 3. Locations of safety glass indicated on window elevation as 'S' and the the window and door schedules.

WOMEN'S SHED AOTEAROA (QUEENSTOWN)

29/10/2025 10:22:15 pm

IGNITE

IGNITE - QUEENSTOWN
Level 1
36 Shotover St
Queenstown 9300
New Zealand
PO Box 432
Queenstown 9300
t +64 3 903 0279
e office@ignitearchitects.com
w www.ignitearchitects.com

Drawing Title
PROPOSED ELEVATIONS

PROJECT NAME
WOMENS SHED AOTEAROA - QUEENSTOWN

COUNTRY LANE, QUEENSTOWN


Scale.
1 : 50 @ A1

Project No.
OP2025-319


Original Size.
A1

Drawing No.
A2001


Revision.
A

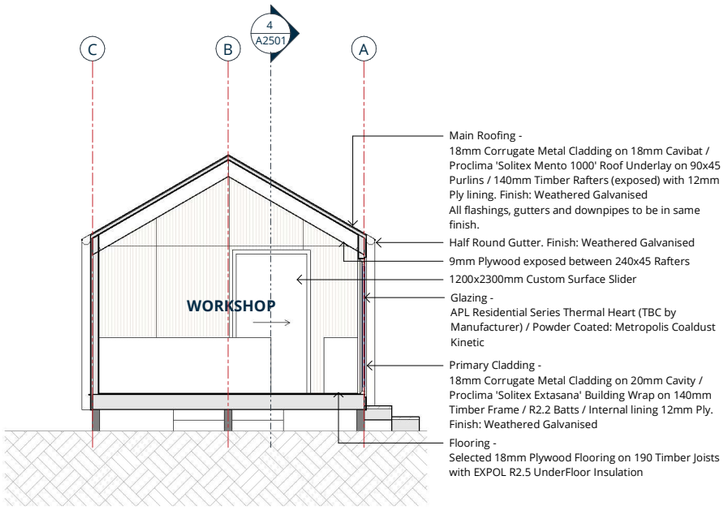


1 CROSS SECTION 01
A1201 SCALE @ A1: 1 : 50

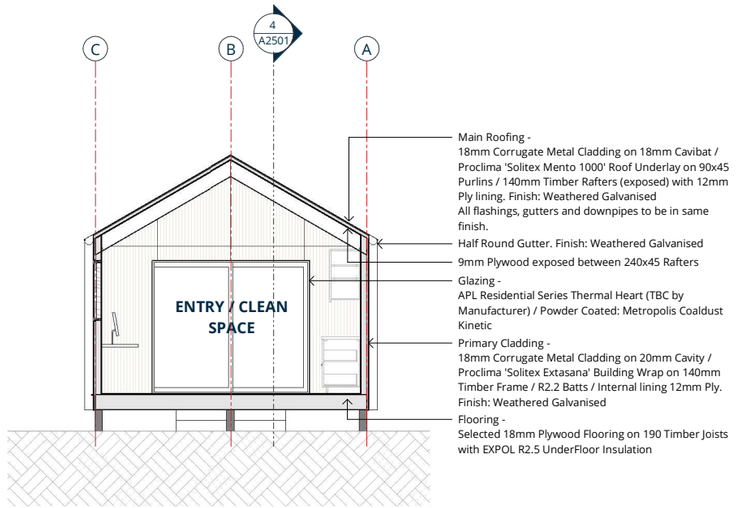

2 CROSS SECTION 02
A1201 SCALE @ A1: 1 : 50

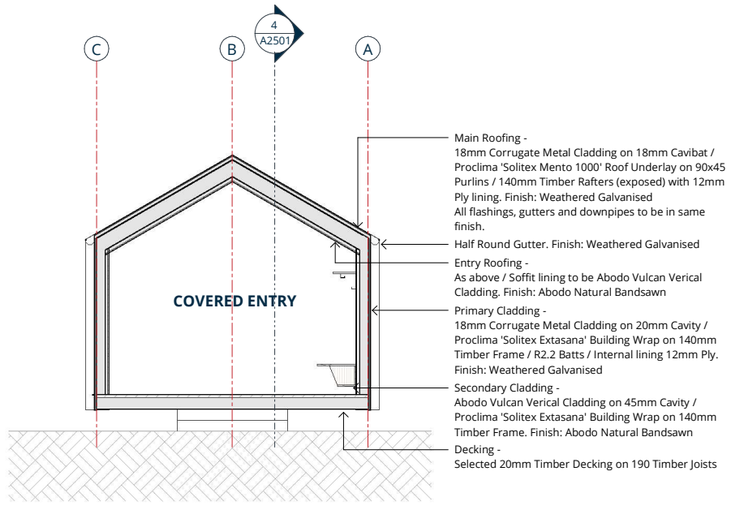

3 CROSS SECTION 03
A1201 SCALE @ A1: 1 : 50

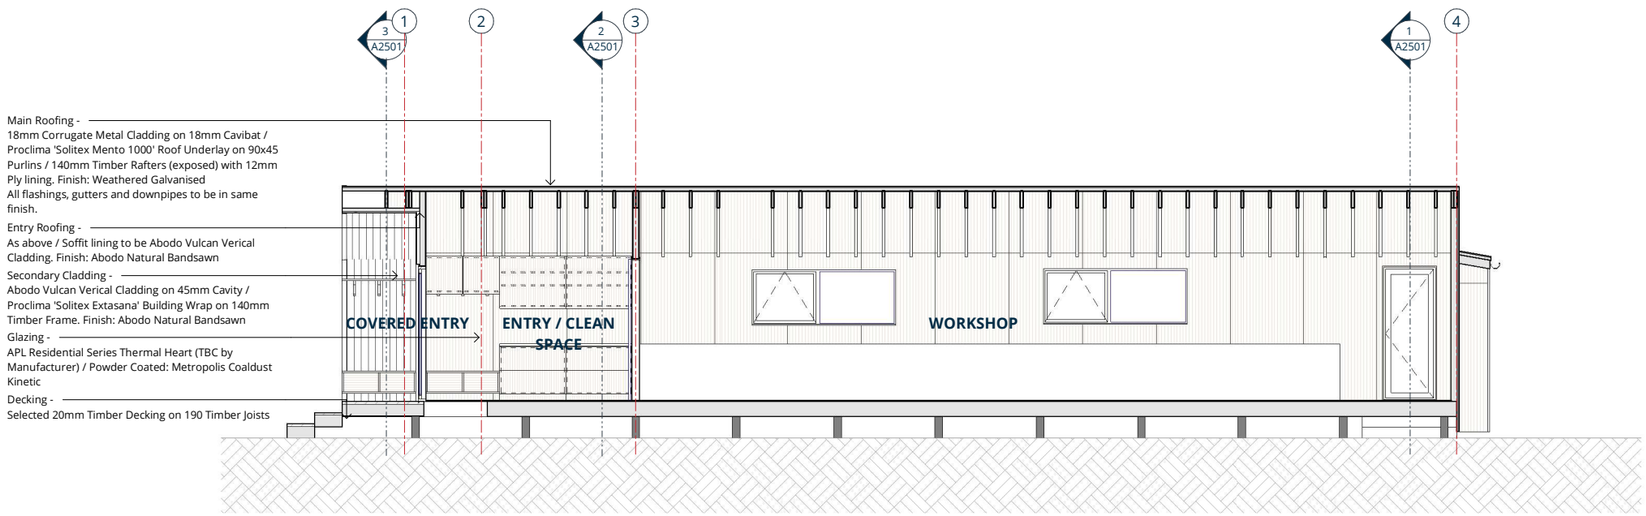

4 LONG SECTION 01
A1201 SCALE @ A1: 1 : 50

WOMEN'S SHED AOTEAROA (QUEENSTOWN)

29/10/2025 10:22:16 pm

IGNITE

IGNITE - QUEENSTOWN
Level 1
36 Shotover St
Queenstown 9300
New Zealand
PO Box 432
Queenstown 9300
t +64 3 903 0279
e office@ignitearchitects.com
w www.ignitearchitects.com

Drawing Title
PROPOSED SECTIONS

PROJECT NAME
WOMENS SHED AOTEAROA - QUEENSTOWN

COUNTRY LANE, QUEENSTOWN

Scale.
1 : 50 @ A1

Project No.
OP2025-319

Original Size.
A1

Drawing No.
A2501

Revision.
A