DRAWING LIST

SHEET	REV	SHEET TITLE
RC01	B	PROJECT COVER
RC02	A	3D ORIENTATION VIEWS
RC03	B	PROPOSED SITE PLAN
RC04	B	EARTHWORKS AND EROSION & SEDIMENT CONTROL PLAN
RC05	A	LEVEL 0 REFERENCE PLAN
RC06	A	ROOF PLAN
RC07	A	OVERALL ELEVATIONS - RC
RC08	A	OVERALL ELEVATIONS - RC
RC09	A	OVERALL SECTIONS - RC

TOTAL SHEETS: 9



18/06/2026 10:45:03 pm 6 LEEK STREET, NEWMARKET, AUCKLAND, NEW ZEALAND. +64 9 966 7530. www.assemble.co.nz. THE CONTRACTOR IS TO VERIFY ALL DIMENSIONS, ANGLES, SITE MEASUREMENTS AND CONDITIONS ETC. BEFORE FABRICATION OR CONSTRUCTION BEGINS. COPYRIGHT ASSEMBLE LTD © 2025.


pacificdesignoffice


GOLF COURSE ROAD

84 GOLF COURSE ROAD, WANAKA

RESOURCE CONSENT

5/05/2026 5:05:48 pm PO BOX 91120 - WAKATIPU, 9349 OTAGO, NEW ZEALAND - +64 21656969 - +64 21647799 www.pdo.nz THE CONTRACTOR IS TO VERIFY ALL DIMENSIONS, ANGLES, SITE MEASUREMENTS AND CONDITIONS ETC. BEFORE FABRICATION OR CONSTRUCTION BEGINS. COPYRIGHT PACIFIC DESIGN OFFICE © 2026.

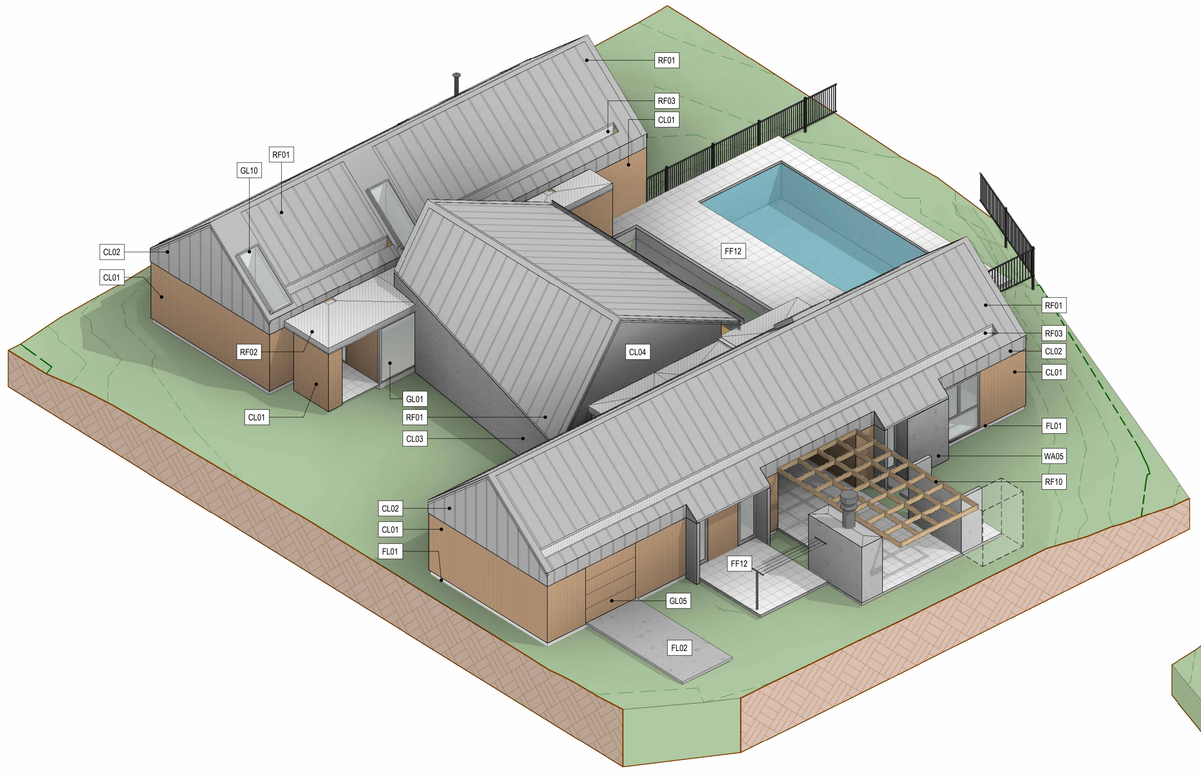

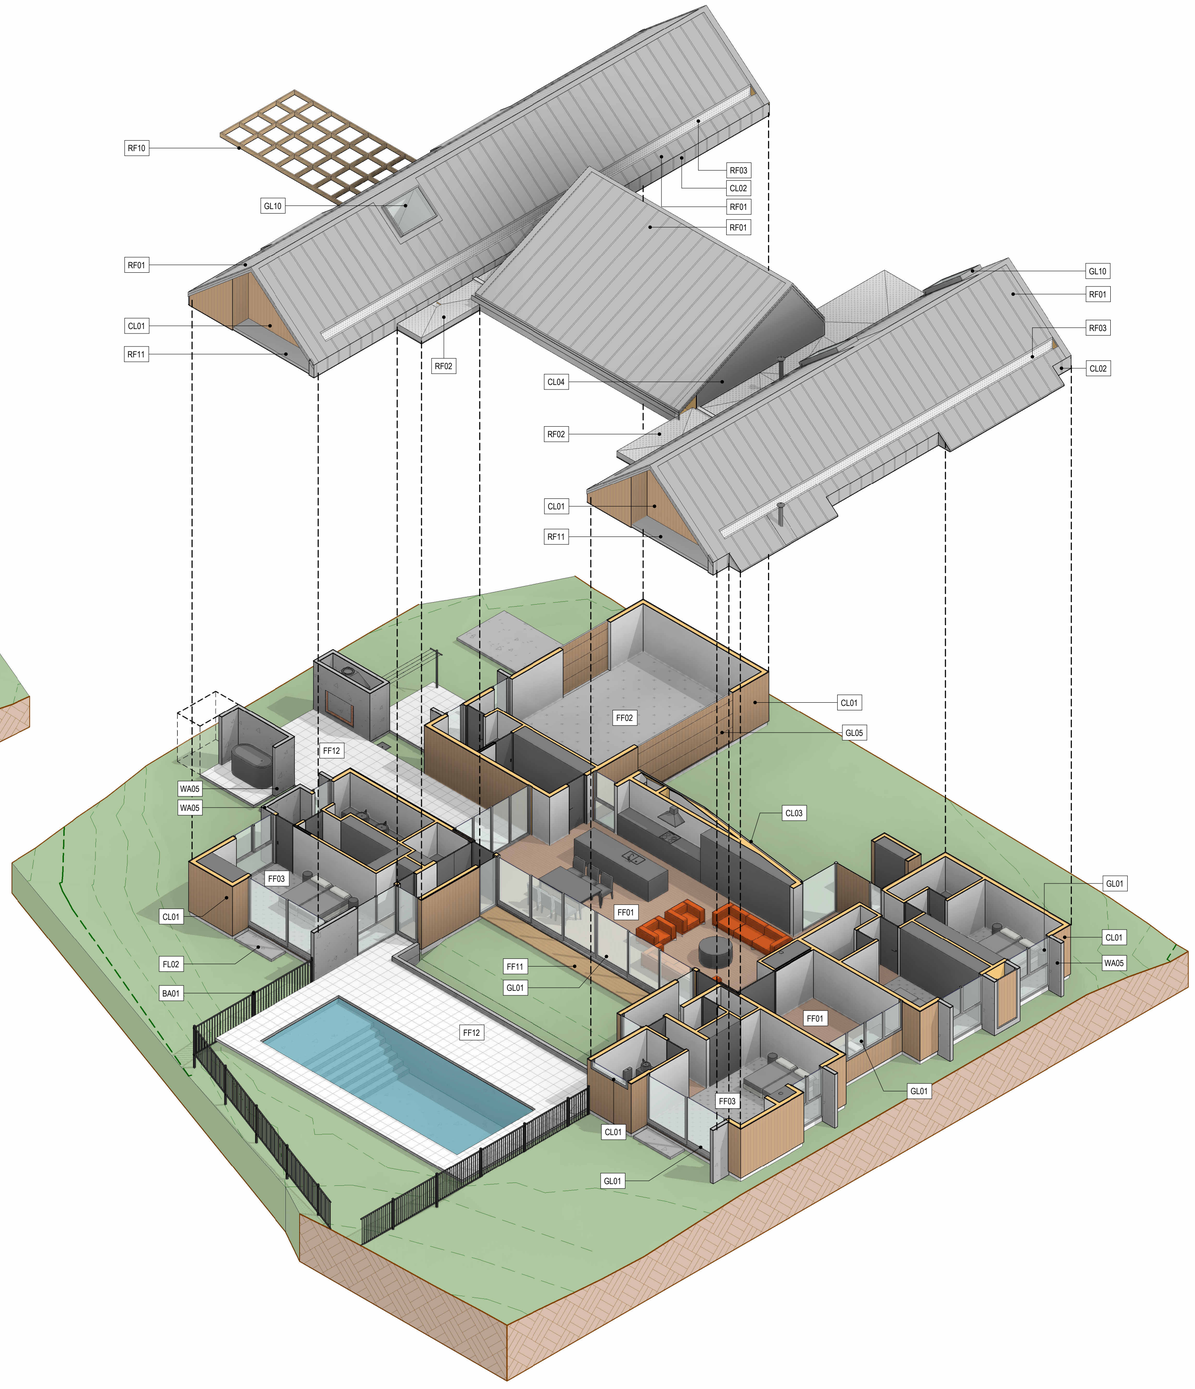

KEYNOTE LEGEND

KEY	DESCRIPTION
BA01	ALUMINIUM POOL BARRIER
CL01	VERTICAL SHIPLAP CEDAR CLADDING
CL02	EUROTRAY ANGLE SEAM CLADDING
CL03	SCHIST STONE CLADDING
CL04	FIBRECEMENT CLADDING
FF01	INTERNAL ENGINEERED TIMBER FLOORING
FF02	GARAGE INTERNAL CARPET FLOORING
FF03	INTERNAL CARPET FLOORING
FF11	TIMBER DECK
FF12	EXTERNAL TILE FLOORING
FL01	CONCRETE SLAB
FL02	CONCRETE SLAB
GL01	ALUMINIUM JOINERY
GL05	FLUSH GARAGE SECTIONAL DOOR TO MATCH SHIPLAP CLADDING

KEYNOTE LEGEND

KEY	DESCRIPTION
GL10	ALUMINIUM SKYLIGHT
RF01	EUROTRAY ANGLE SEAM ROOFING
RF02	MEMBRANE ROOFING
RF03	MEMBRANE CONCEALED GUTTER
RF10	TIMBER PERGOLA
RF11	METAL SHEET CANOPY
WA05	PRECAST PANEL WALL

pacificdesignoffice

PROJECT:
GOLF COURSE ROAD
84 GOLF COURSE ROAD, WANAKA

SHEET NAME
3D ORIENTATION VIEWS


REVISION		DATE
A	FOR RESOURCE CONSENT	05.05.2026

STATUS
DRAFT

PROJ. # 26014 | DWG NO. RC02 | REV (A)

Document Set ID: 9593558
Version: 1, Version Date: 13/05/2026



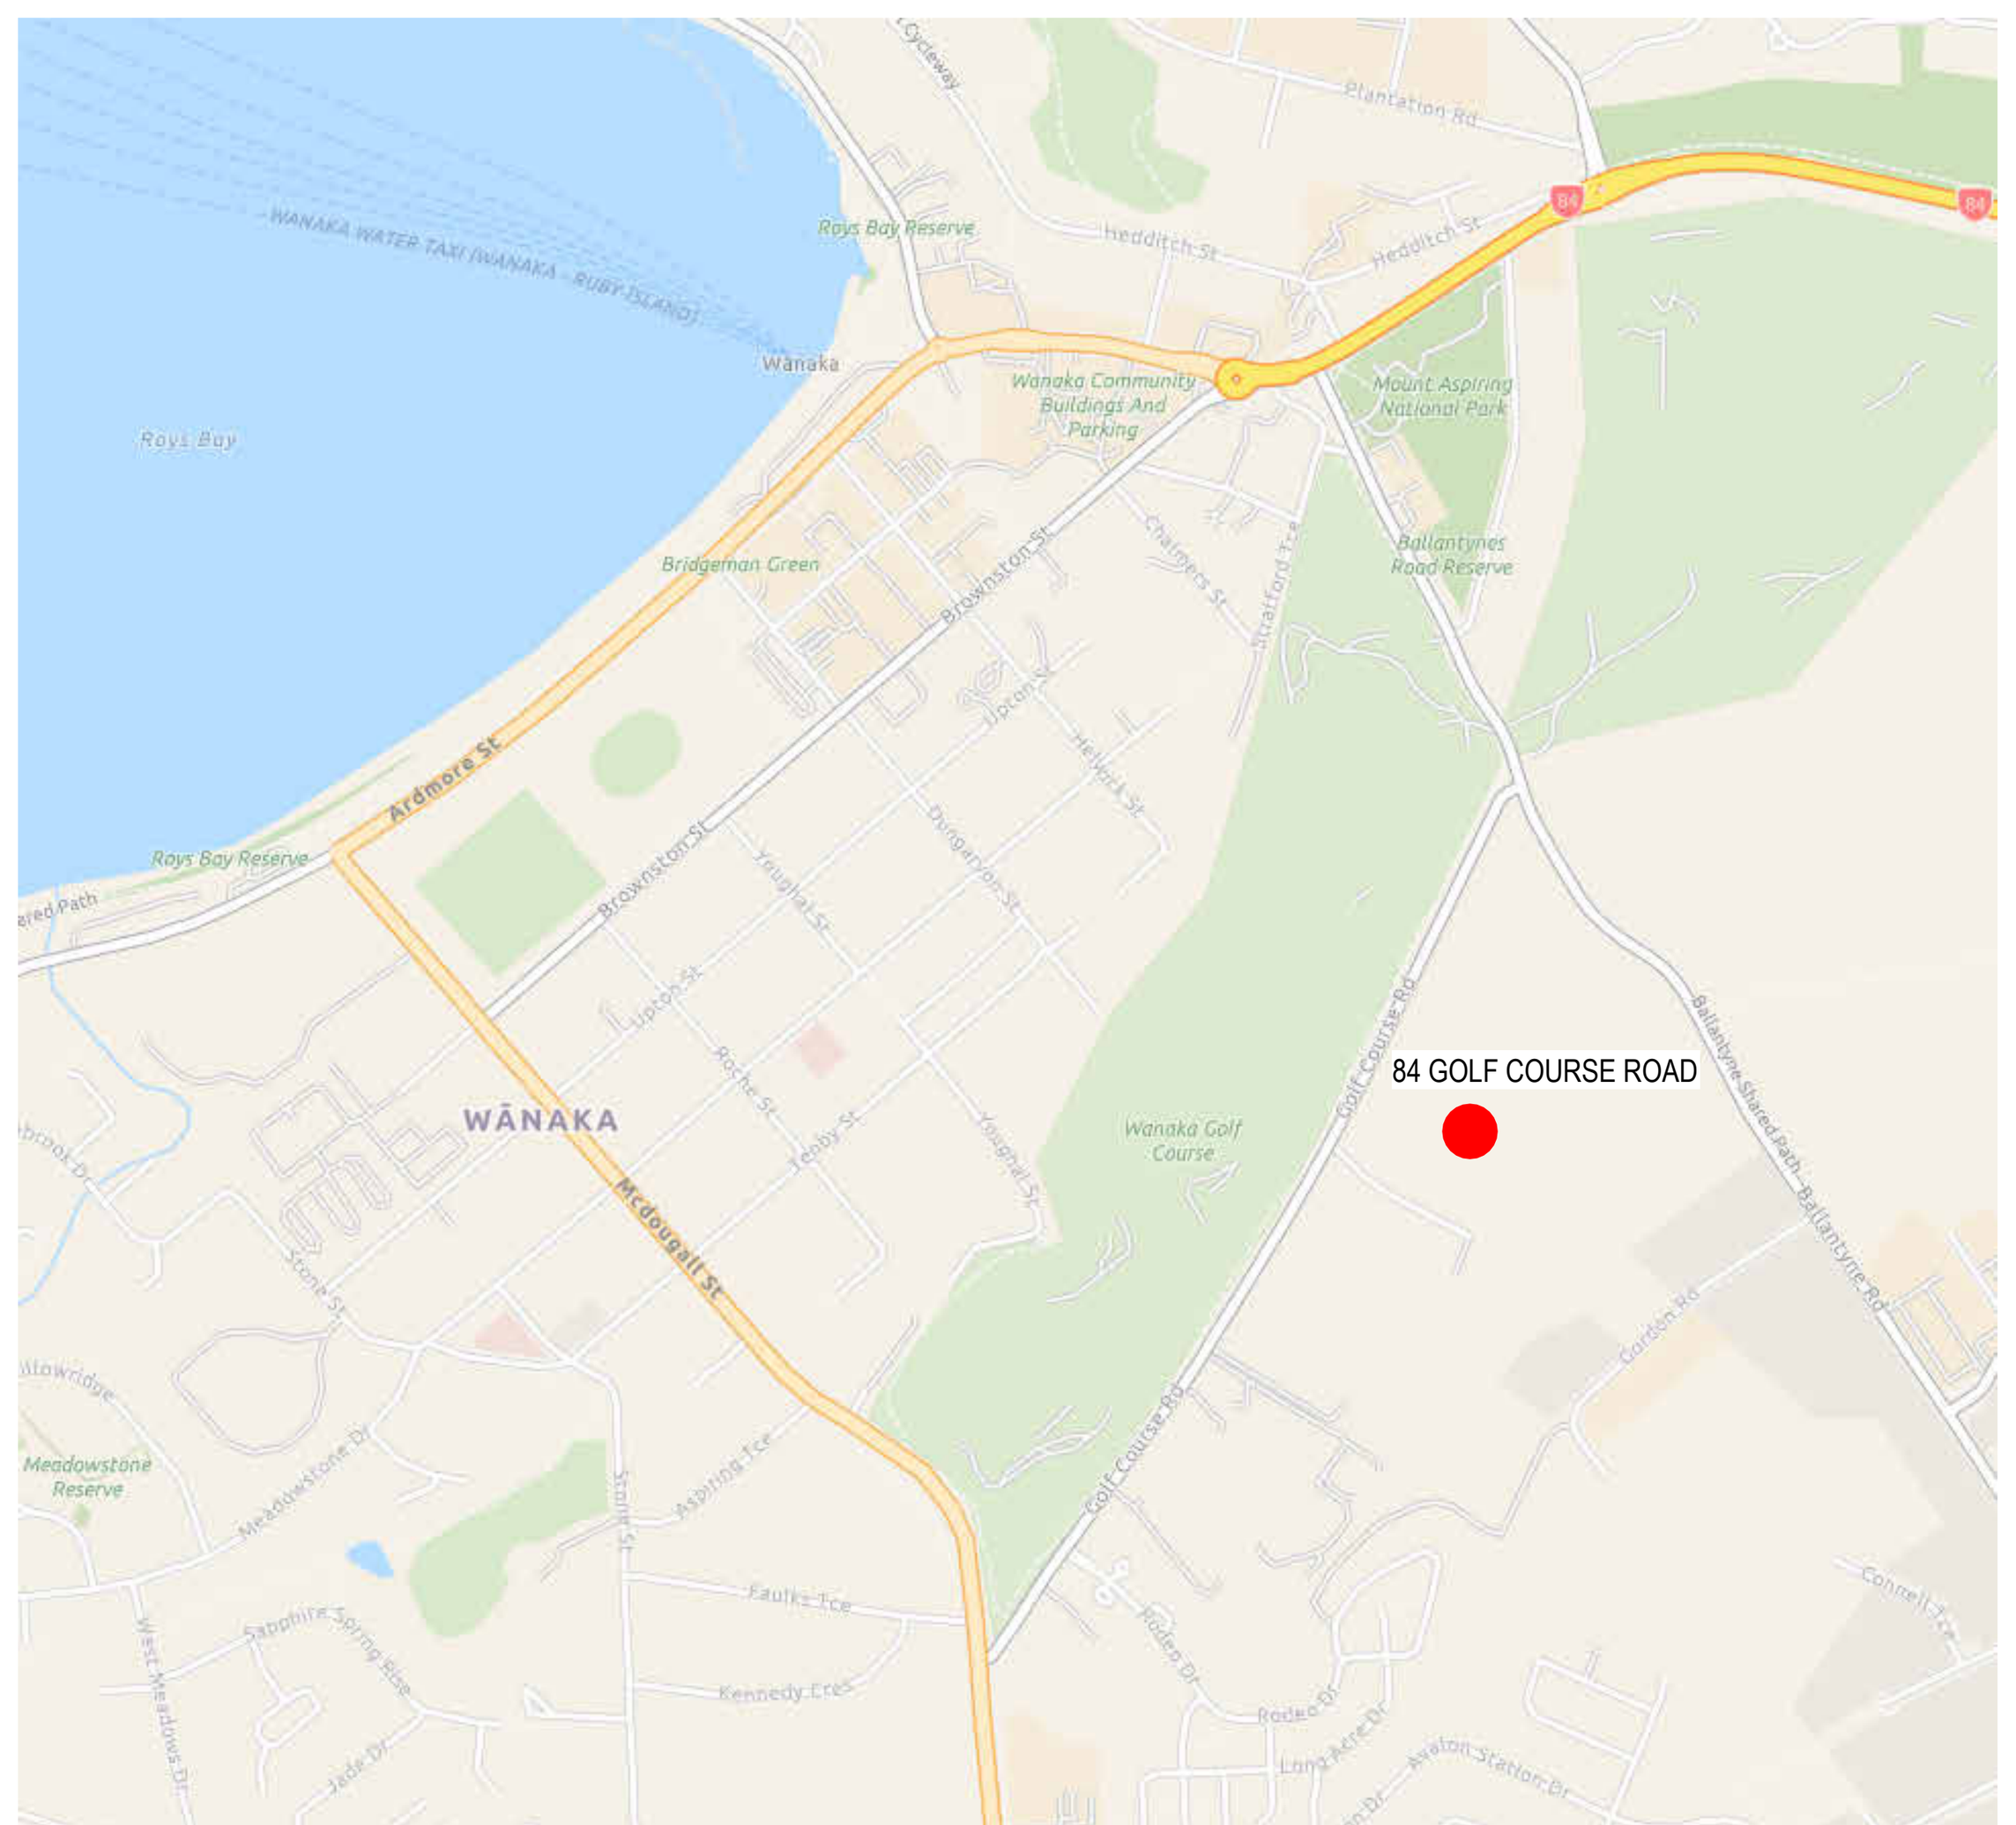

2 LOCATION MAP

1 SITE PLAN
A301 1 : 125 @ A1 PLAN VIEW

SITE INFORMATION

PARCEL	: 8067108
APPELLATION	: LOT 2, DP 544535
ADDRESS	: 84 GOLF COURSE RD, WANAKA
TA	: QUEENSTOWN LAKES DISTRICT COUNCIL
ZONE	: LARGE LOT RESIDENTIAL A
EQ ZONE	: 3
EXPOSURE	: B
CLIMATE	: 6
WIND REG	: A
LEE ZONE	: NO
WINDZONE	: MEDIUM
RAINFALL	: 25.6mm/h 10% AEP, 38.0mm/h 2% AEP

SITE AREA CALCULATIONS

SITE AREA	=	1904m²
PROPOSED BUILDING	=	389.4m²
INCLUDING EAVES OVER 0.6m		
DECKS OVER 1.0m AGL		
POOLS OVER 1.0m AGL		
PROPOSED BUILDING COVERAGE	=	20.45%
(MAX ALLOWED = 15.00%)		

LEGEND

SL 9000	SLAB/STRUCTURAL SUBSTRATE LEVEL
RL 9000	EXISTING SPOT LEVEL
RL 9000	NEW SPOT LEVEL

SITE NOTES

1. ALL WORKS TO COMPLY WITH RELEVANT CLAUSES OF THE NZBC.
2. REGISTERED SURVEYOR TO CHECK ALL BOUNDARIES ARE ACCURATE & ESTABLISH GRIDS+LEVELS PRIOR TO CONSTRUCTION. ANY AMBIGUITIES TO BE REFERRED TO THE ARCHITECT.
3. SITE IS REGARDED AS 'SEA SPRAY ZONE' THEREFORE ALL MATERIAL AND BUILDING ELEMENTS DURABILITY SHOULD PERFORM ADEQUATELY TO COMPLY WITH NZBC:B2/AS1 AND NZS:3604:2011:SECTION 4.
4. ALL EXISTING PRIVATE AND PUBLIC DRAINAGE WITHIN OUR BOUNDARY HAS BEEN LOCATED ACCORDING TO AS-BUILTS AND COUNCIL INFORMATION. ALL NEW AND EXISTING SERVICE ROUTES AND DRAINS ARE SHOWN INDICATIVELY ONLY, DRAINAGE CONTRACTOR TO LOCATE EXACT POSITION PRIOR TO CONSTRUCTION.
5. ALL PLUMBING AND DRAINAGE WORK SHALL COMPLY WITH NZBC:G13:AS3 - AS/NZS:3500.2:2021.
6. ALL STORMWATER P&D TO COMPLY WITH NZBC:E1:AS1.
7. ALL WATER SUPPLY P&D TO COMPLY WITH NZBC:G12:AS1.
8. ALL CESSPITS TO BE LOCATED AT LOW POINTS WITH POSITIVE FALLS TOWARDS THEM.
9. NOVAFLO COIL TO ALL RETAINING WALLS & FOUNDATIONS AS REQUIRED. ALL SUBSOIL DRAINS TO DISCHARGE VIA A SILT TRAP TO STORMWATER DRAINAGE SYSTEM.

SURVEY NOTES

1. THIS SITE SURVEY IS A REPRODUCTION OF THE SURVEYOR'S DRAWINGS, AS OBTAINED BY THE ARCHITECT.
2. REFER TO THE SURVEYOR FOR ANY AMBIGUITIES.
3. HORIZONTAL DATUM IS NZ GEODETIC DATUM 2000. PROJECTION IS TRANSVERSE MERCATOR, MT EDEN CIRCUIT.
4. HEIGHT DATUM IS NZ VERTICAL DATUM 2016.
5. BOUNDARIES SHOWN ON THIS PLAN HAVE BEEN ADOPTED FROM THE DP PLANS AND ARE THEREFORE SUBJECT TO INACCURACIES OF THE METHODOLOGY AND EQUIPMENT AVAILABLE AT THE TIME. IF THE POSITION OF THE BOUNDARIES IS CRITICAL, A REDEFINITION SURVEY SHOULD BE UNDERTAKEN BY A REGISTERED SURVEYOR.
6. THE POSITION AND ALIGNMENT OF SERVICES SHOWN ON THIS PLAN HAVE BEEN OBTAINED FROM COUNCIL RECORDS AND ARE SUBJECT TO THE ERRORS OR OMISSIONS OF THAT DATA, THEY SHOULD NOT BE USED FOR DESIGN PURPOSES. ALL SERVICES SHOULD BE LOCATED ON-SITE BEFORE ANY DESIGN OR CONSTRUCTION BEGINS.
7. THE SIZE AND POSITION OF TREES SHOWN ON THIS PLAN IS APPROXIMATE.

REVISION		DATE
B	RESOURCE CONSENT RFI	12.06.2026
A	FOR RESOURCE CONSENT	05.05.2026

pacificdesignoffice

PROJECT:
GOLF COURSE ROAD
84 GOLF COURSE ROAD, WANAKA

SHEET NAME
PROPOSED SITE PLAN

STATUS
RESOURCE CONSENT

PROJ. # 26014 | DWG NO. RC03 | REV (B)

12/06/2026 11:53:56 am PO BOX 91120 - WAKATIPU, 9349 OTAGO, NEW ZEALAND. +64 21669069 / +64 21647799. www.pdo.nz. THE CONTRACTOR IS TO VERIFY ALL DIMENSIONS, ANGLES, SITE MEASUREMENTS AND CONDITIONS ETC. BEFORE FABRICATION OR CONSTRUCTION BEGINS. COPYRIGHT PACIFIC DESIGN OFFICE © 2026.

19/06/2026 11:43:08 am PO BOX 91120 · WAKATIPU, 9348 OTAGO, NEW ZEALAND · +64 21669069 · +64 21647799 www.pdo.nz THE CONTRACTOR IS TO VERIFY ALL DIMENSIONS, ANGLES, SITE MEASUREMENTS AND CONDITIONS ETC. BEFORE FABRICATION OR CONSTRUCTION BEGINS. COPYRIGHT PACIFIC DESIGN OFFICE © 2026.

LEGEND

- EXISTING SITE COUNTOUR LINE
- EXISTING SPOT LEVEL
- PROPOSED SITE CONTOUR LINE
- NEW SPOT LEVEL
- EXISTING WASTEWATER LINE
- PROPOSED SILT FENCE

SURVEY NOTES

1. THIS SITE SURVEY IS A REPRODUCTION OF THE SURVEYOR'S DRAWINGS, AS OBTAINED BY THE ARCHITECT.
2. REFER TO THE SURVEYOR FOR ANY AMBIGUITIES.
3. HEIGHT DATUM IS NZ VERTICAL DATUM 2016.
   ORIGIN OF LEVELS: IT I DP 27632 - RL 326.92
4. BOUNDARIES SHOWN ON THIS PLAN HAVE BEEN ADOPTED FROM THE DP PLANS AND ARE THEREFORE SUBJECT TO INACCURACIES OF THE METHODOLOGY AND EQUIPMENT AVAILABLE AT THE TIME. IF THE POSITION OF THE BOUNDARIES IS CRITICAL, A REDEFINITION SURVEY SHOULD BE UNDERTAKEN BY A REGISTERED SURVEYOR.
5. THE POSITION AND ALIGNMENT OF SERVICES SHOWN ON THIS PLAN HAVE BEEN OBTAINED FROM COUNCIL RECORDS AND ARE SUBJECT TO THE ERRORS OR OMISSIONS OF THAT DATA, THEY SHOULD NOT BE USED FOR DESIGN PURPOSES. ALL SERVICES SHOULD BE LOCATED ON-SITE BEFORE ANY DESIGN OR CONSTRUCTION BEGINS.
6. THE SIZE AND POSITION OF TREES SHOWN ON THIS PLAN IS APPROXIMATE.

EARTHWORKS SCHEDULE

CUT VOLUME (GROSS)	CUT VOLUME (NET)	FILL VOLUME
318.95 m³	36.35 m³	704.38 m³

CUT VOLUME (GROSS): INDICATES TOTAL VOLUME OF EARTH REMOVED FROM SITE.

CUT VOLUME (NET): INDICATES TOTAL VOLUME OF EARTH REMOVED FROM SITE THAT IS SUITABLE TO BE RE-USED AS FILL.

FILL VOLUME: INDICATES TOTAL VOLUME OF REQUIRED FILL, BOTH REUSED AND TRANSPORTED

NOTES

1. ALL EARTHWORKS VOLUMES ARE ESTIMATED AS BEST AS PRACTICABLE AND SUBJECT TO CONFIRMATION ON SITE.

B

CONSTRUCTION AREA SHOWN HATCHED GREEN . 200mm OF TOPSOIL TO BE REMOVED AS PER GEOTECH REPORT.

TOTAL= 1413.5 m²

NO CUT OR FILL OVER 0.6m PROPOSED TO THE NORTHERN BOUNDARY.
NO SETBACK REQUIRED IN ACCORDANCE WITH 25.5.18 OF THE QLDC DISTRICT PLAN

NO CUT OR FILL OVER 0.6m PROPOSED TO THE WESTERN BOUNDARY.
NO SETBACK REQUIRED IN ACCORDANCE WITH 25.5.18 OF THE QLDC DISTRICT PLAN

NO CUT OR FILL OVER 0.6m PROPOSED TO THE SOUTHERN BOUNDARY.
NO SETBACK REQUIRED IN ACCORDANCE WITH 25.5.18 OF THE QLDC DISTRICT PLAN

NO CUT OR FILL OVER 0.6m PROPOSED TO THE EASTERN BOUNDARY.
NO SETBACK REQUIRED IN ACCORDANCE WITH 25.5.18 OF THE QLDC DISTRICT PLAN

EXISTING SEWER BOUNDARY KIT

EXISTING 40mm SEWER

EXISTING SEWER VALVES (x2)

EXISTING QLDC 63mm HDPE SEWER MAIN


RL 322285
RL 321165
PROPOSED LOWEST POINT

MAX. CUT HEIGHT = 1120mm

EXISTING LOWEST POINT
RL 321710


MAX. FILL HEIGHT = 865mm

RL 322675
RL 322575
RL 321770

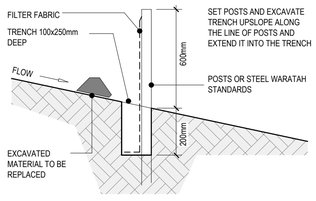

NOTE: FILTER FABRIC IS STRETCHED BETWEEN POSTS AT A MAXIMUM SPACING OF 1 METRE

SECTION

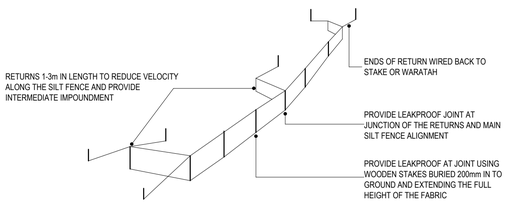

SILT FENCE WITH RETURNS AND SUPPORT WIRE

2 SEDIMENT CONTROL FENCE

1 A301 SITE EXCAVATION PLAN
1 : 125 @ A1 PLAN VIEW

pacificdesignoffice


PROJECT:
GOLF COURSE ROAD
84 GOLF COURSE ROAD, WANAKA

SHEET NAME
EARTHWORKS AND EROSION & SEDIMENT CONTROL PLAN

REVISION		DATE
B	RESOURCE CONSENT RFI	12.06.2026
A	FOR RESOURCE CONSENT	05.05.2026

STATUS: RESOURCE CONSENT

PROJ. # 26014 | DWG NO. RC04 | REV (B)

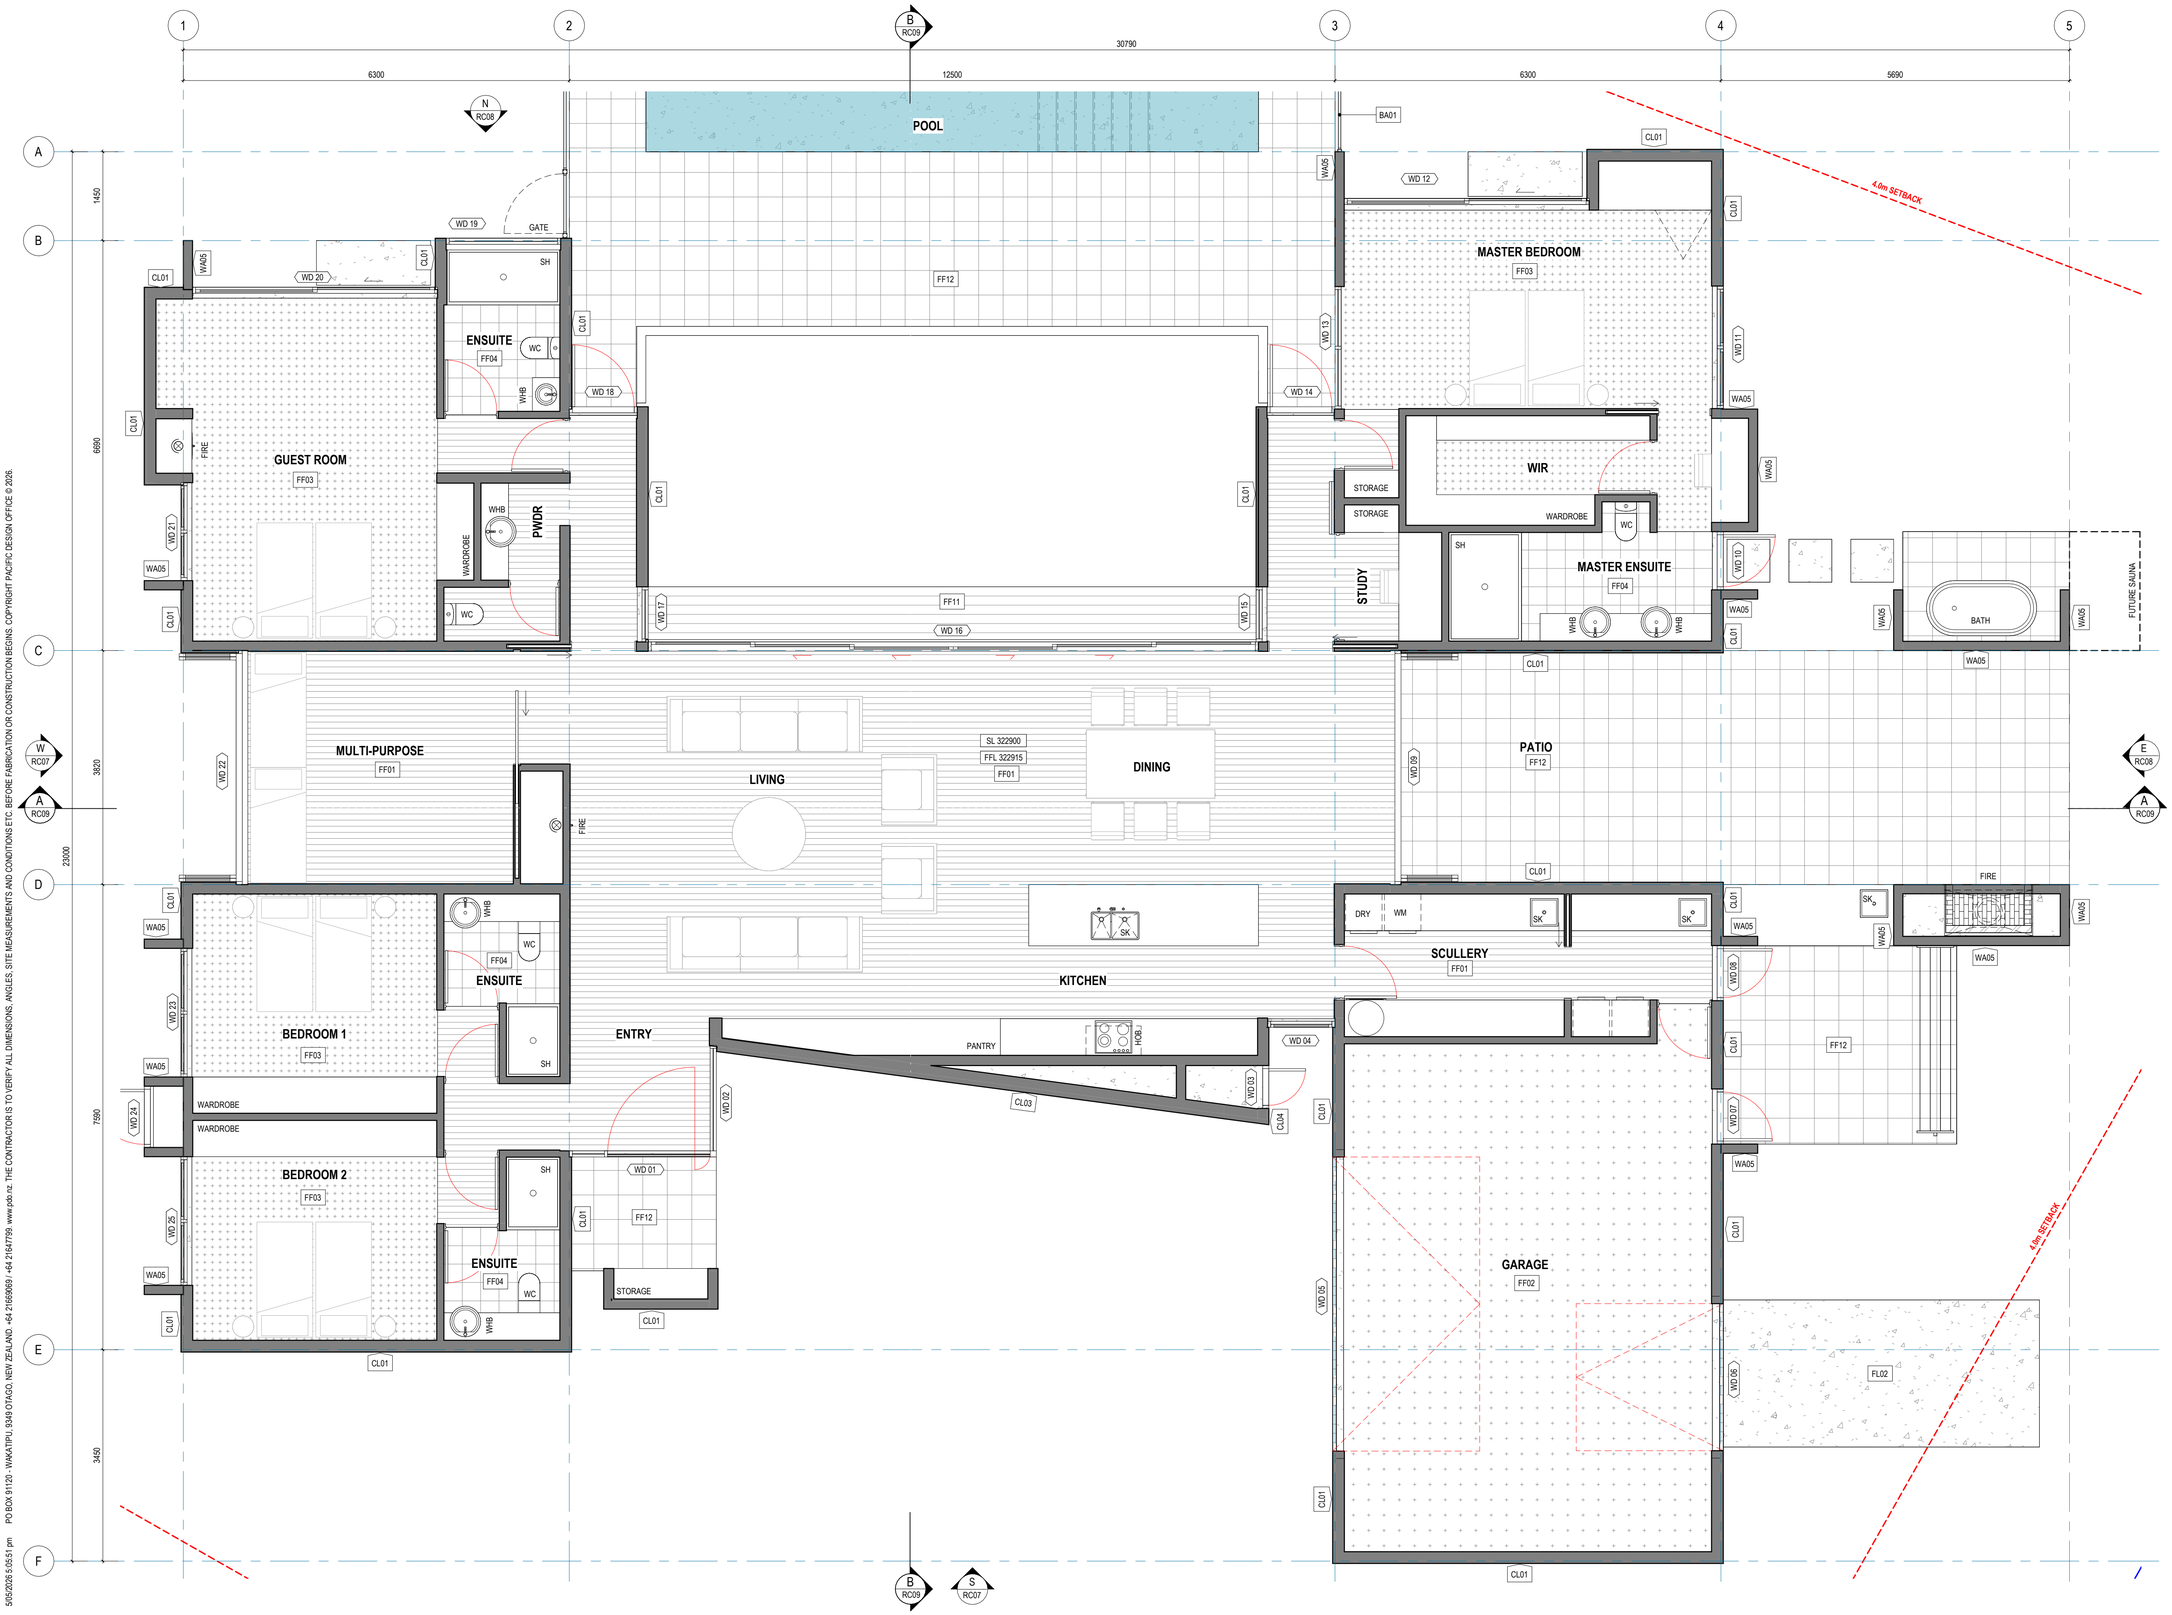

LEGEND

G01 W01	KEYNOTE / WALL TYPE
WD-01	WINDOW REFERENCE. REFER TO EXTERNAL JOINERY SCHEDULE
RL 2000	EXISTING SPOT LEVEL
RL 2000	NEW SPOT LEVEL
SL 2000	SLAB / SUBSTRATE LEVEL
FFL 2000	FINISHED FLOOR LEVEL
	BOUNDARY LINE
CD	CHANNEL DRAIN
DRY	DRYER
DW	DISHWASHER
HWC	HOT WATER CYLINDER
SH	SHOWER
SK	SINK
WC	TOILET
WHB	WASH HAND BASIN
WM	WASHING MACHINE

KEYNOTE LEGEND

KEY	DESCRIPTION
BA01	ALUMINIUM POOL BARRIER
CL01	VERTICAL SHIPLAP CEDAR CLADDING
CL03	SCHIST STONE CLADDING
CL04	FIBRECEMENT CLADDING
FF01	INTERNAL ENGINEERED TIMBER FLOORING
FF02	GARAGE INTERNAL CARPET FLOORING
FF03	INTERNAL CARPET FLOORING
FF04	INTERNAL TILE FLOORING
FF11	TIMBER DECK
FF12	EXTERNAL TILE FLOORING
FL02	CONCRETE SLAB
WA05	PRECAST PANEL WALL

5/05/2026 5:05:51 pm PO BOX 91120 - WAKATIPU, 9349 OTAGO, NEW ZEALAND - +64 21669069 / +64 21647798 www.pdo.nz THE CONTRACTOR IS TO VERIFY ALL DIMENSIONS, ANGLES, SITE MEASUREMENTS AND CONDITIONS ETC. BEFORE FABRICATION OR CONSTRUCTION BEGINS. COPYRIGHT PACIFIC DESIGN OFFICE © 2026

pacificdesignoffice

PROJECT:
GOLF COURSE ROAD
84 GOLF COURSE ROAD, WANAKA


SHEET NAME
LEVEL 0 REFERENCE PLAN

REVISION		DATE
A	FOR RESOURCE CONSENT	05.05.2026

STATUS
DRAFT

PROJ. #	DWG NO.	REV
26014	RC05	(A)

Document Set ID: 9593558
Version: 1, Version Date: 13/05/2026

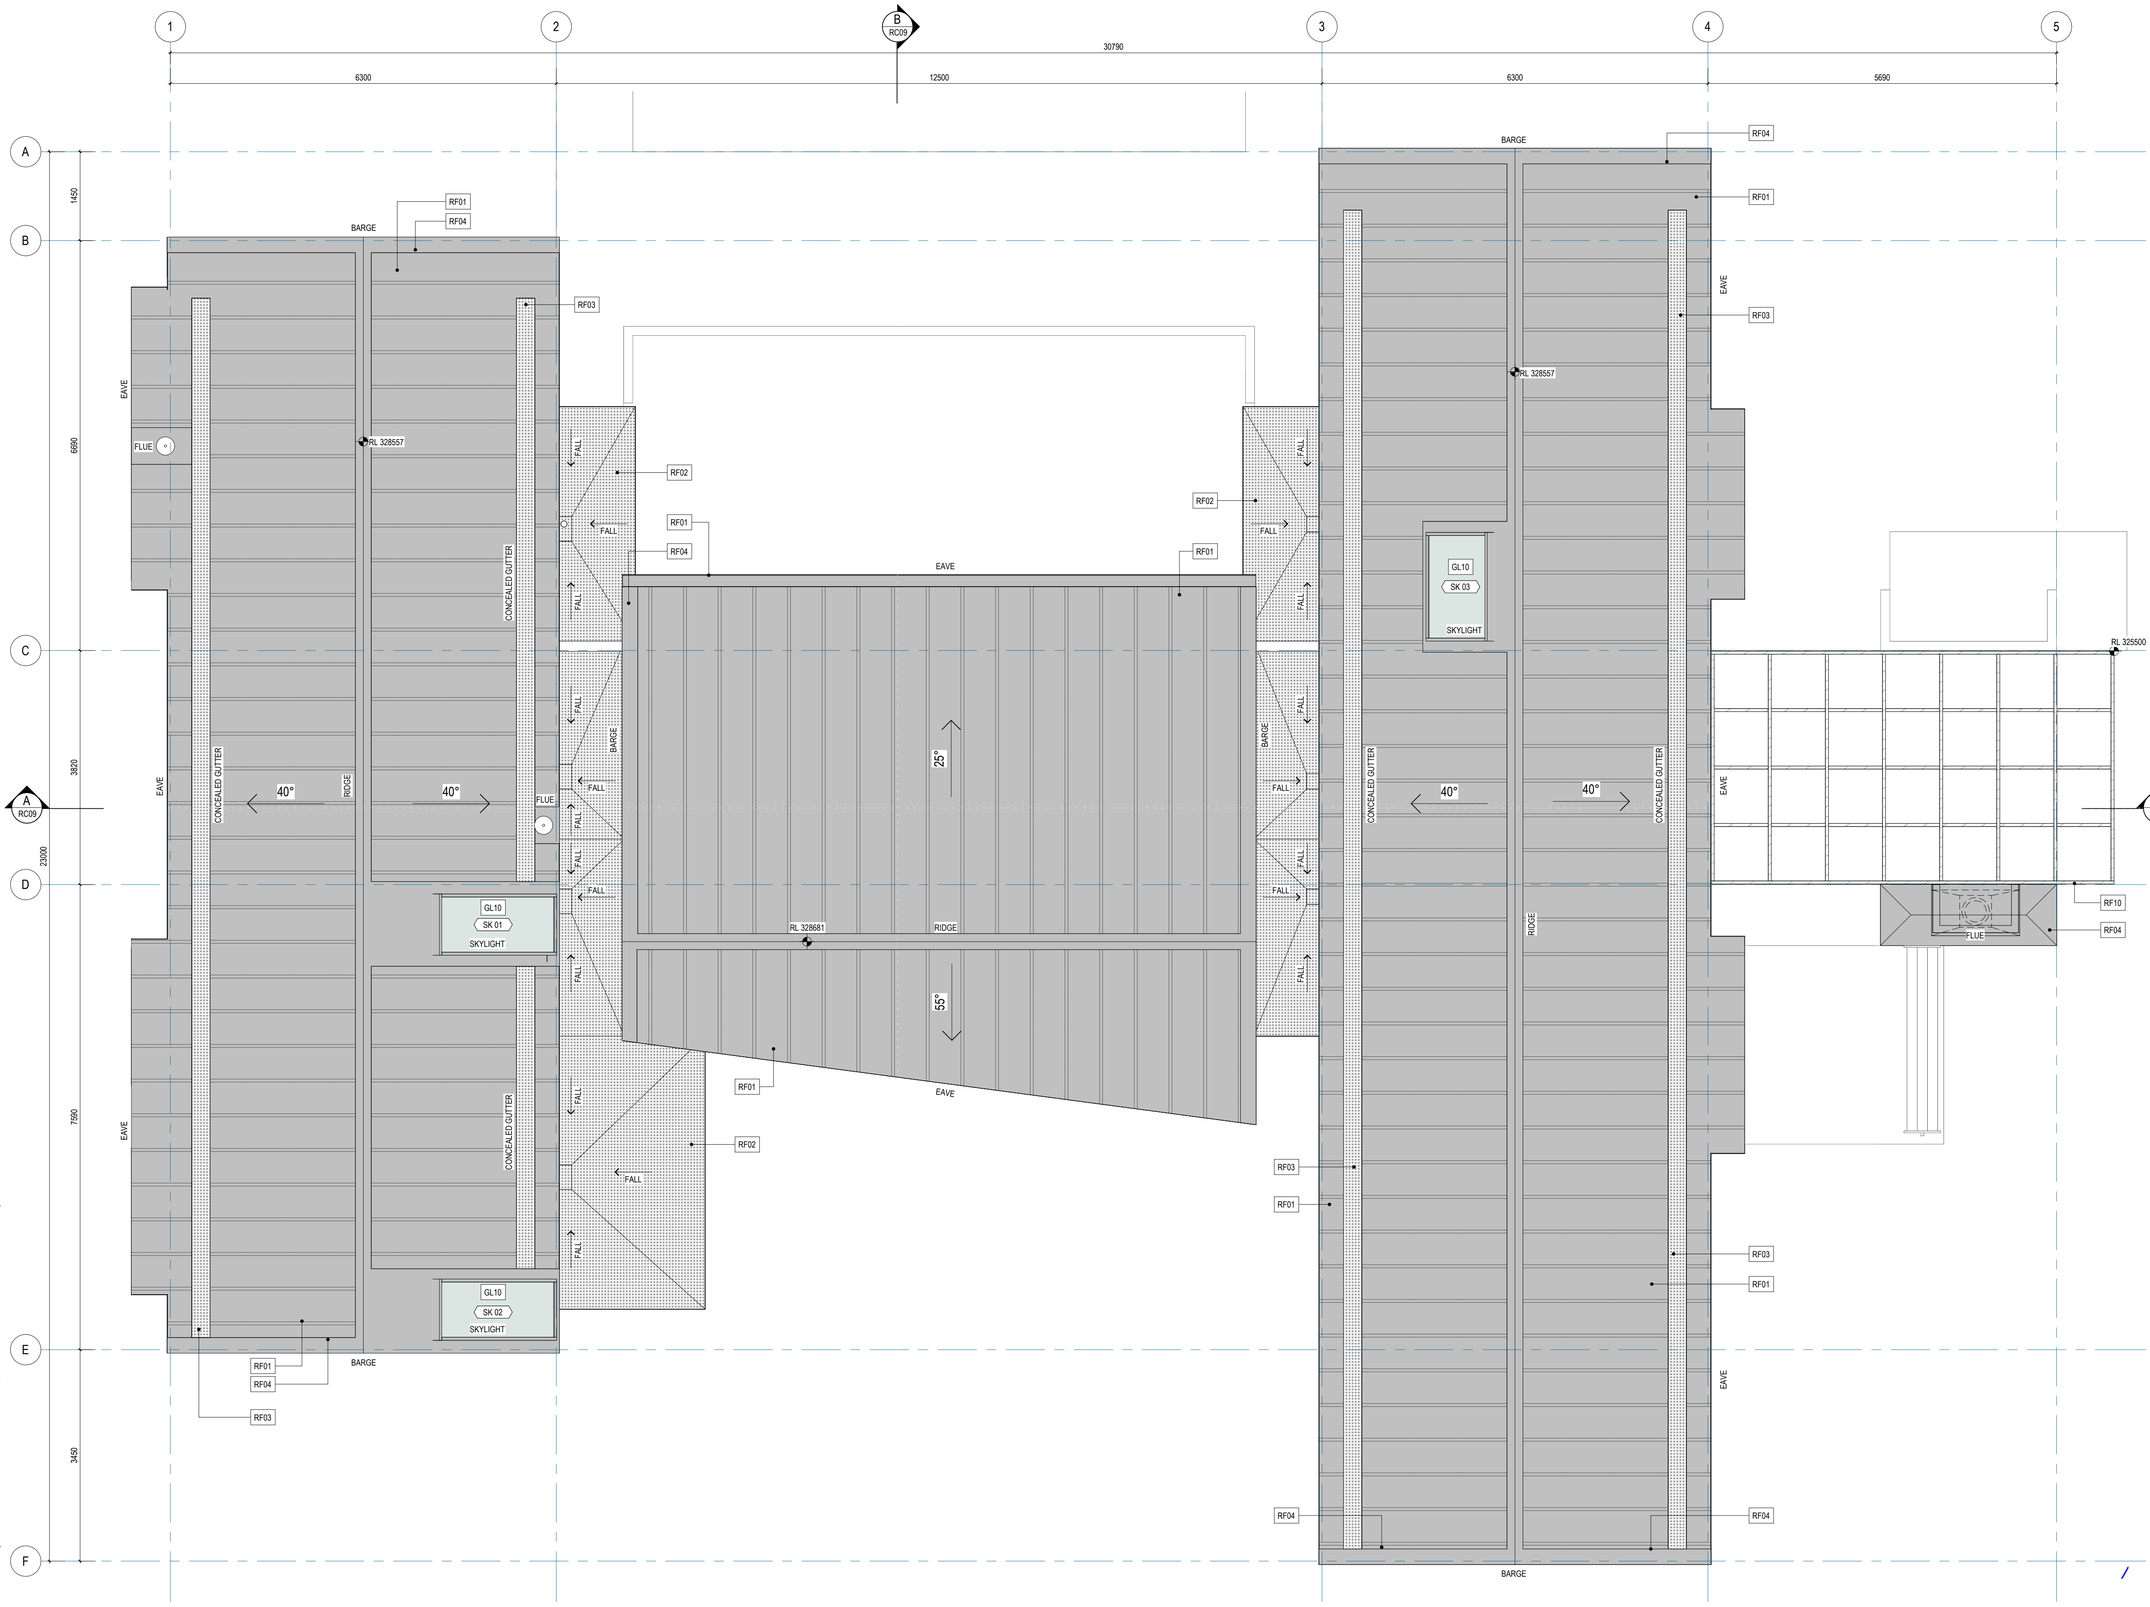

LEGEND

G01 W01	KEYNOTE / WALL TYPE
WD-01	WINDOW REFERENCE. REFER TO EXTERNAL JOINERY SCHEDULE
RL 2000	EXISTING SPOT LEVEL
RL 2000	NEW SPOT LEVEL
SL 2000	SLAB / SUBSTRATE LEVEL
FFL 2000	FINISHED FLOOR LEVEL
	BOUNDARY LINE
CD	CHANNEL DRAIN
DRY	DRYER
DW	DISHWASHER
HWC	HOT WATER CYLINDER
SH	SHOWER
SK	SINK
WC	TOILET
WHB	WASH HAND BASIN
WM	WASHING MACHINE

COLOUR SWATCH

EUROTRAY ANGLE SEAM CLADDING
COLOUR: COLORCOTE GULL GREY
LRV: 46%
CL02 RF01

STONE SCHIST CLADDING
COLOUR:
CL03

MEMBRANE ROOFING
COLOUR: SLATE
RF02

VERTICAL SHIPLAP CLADDING
COLOUR: RESENE WOODSMAN LIME OAK
CL01

FIBRECEMENT SHEET CLADDING
COLOUR: GREY TO MATCH EUROTRAY
CL04

PRECAST CONCRETE
COLOUR: CONCRETE GREY
WA05

KEYNOTE LEGEND

KEY	DESCRIPTION
GL10	ALUMINIUM SKYLIGHT
RF01	EUROTRAY ANGLE SEAM ROOFING
RF02	MEMBRANE ROOFING
RF03	MEMBRANE CONCEALED GUTTER
RF04	FLASHINGS
RF10	TIMBER PERGOLA

5/05/2026 5:05:52 pm PO BOX 91120 - WAKATIPU, 9349 OTAGO, NEW ZEALAND. +64 21690569 / +64 21647799. www.pdo.nz. THE CONTRACTOR IS TO VERIFY ALL DIMENSIONS, ANGLES, SITE MEASUREMENTS AND CONDITIONS ETC. BEFORE FABRICATION OR CONSTRUCTION BEGINS. COPYRIGHT PACIFIC DESIGN OFFICE © 2026.

pacificdesignoffice

PROJECT:
GOLF COURSE ROAD
84 GOLF COURSE ROAD, WANAKA


SHEET NAME
ROOF PLAN

REVISION		DATE
A	FOR RESOURCE CONSENT	05.05.2026


STATUS
DRAFT

PROJ. # 26014 | DWG NO. RC06 | REV (A)

Document Set ID: 9593558
Version: 1, Version Date: 13/05/2026

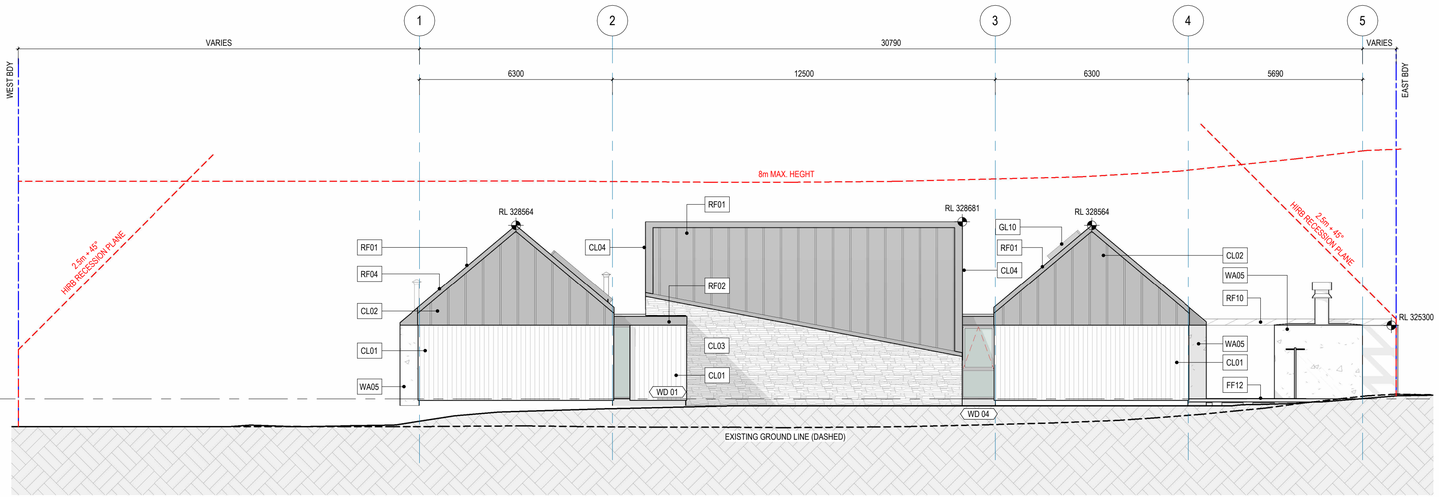

S RC05 SOUTH ELEVATION
1 : 100 @ A1 ELEVATION VIEW

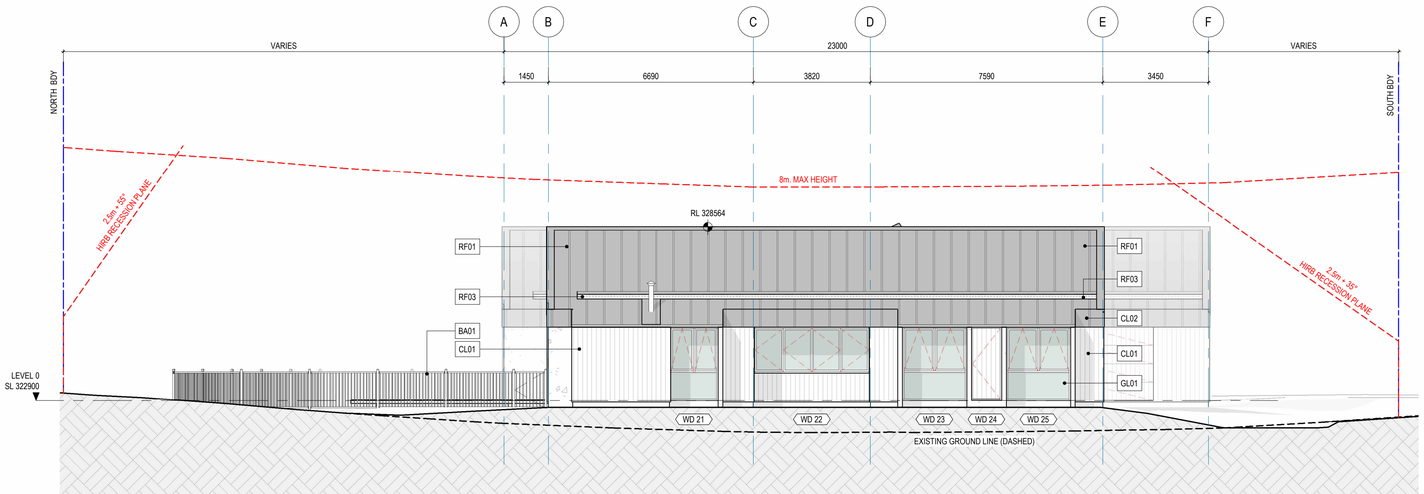

W RC05 WEST ELEVATION
1 : 100 @ A1 ELEVATION VIEW

LEGEND

G01 / W01	KEYNOTE / WALL TYPE
WD-01	WINDOW REFERENCE. REFER TO EXTERNAL JOINERY SCHEDULE
RL 2000	EXISTING SPOT LEVEL
RL 2000	NEW SPOT LEVEL
SL 2000	SLAB / SUBSTRATE LEVEL
FFL 2000	FINISHED FLOOR LEVEL
	BOUNDARY LINE
CD	CHANNEL DRAIN
DRY	DRYER
DW	DISHWASHER
HWC	HOT WATER CYLINDER
SH	SHOWER
SK	SINK
WC	TOILET
WHB	WASH HAND BASIN
WM	WASHING MACHINE

COLOUR SWATCH

EUROTRAY ANGLE SEAM CLADDING
COLOUR: COLORCOTE GULL GREY
LRV: 46%
CL02 RF01

STONE SCHIST CLADDING
COLOUR:
CL03

MEMBRANE ROOFING
COLOUR: SLATE
RF02

VERTICAL SHIPLAP CLADDING
COLOUR: RESENE WOODSMAN LIME OAK
CL01

FIBRECEMENT SHEET CLADDING
COLOUR: GREY TO MATCH EUROTRAY
CL04

PRECAST CONCRETE
COLOUR: CONCRETE GREY
WA05

KEYNOTE LEGEND

KEY	DESCRIPTION
BA01	ALUMINIUM POOL BARRIER
CL01	VERTICAL SHIPLAP CEDAR CLADDING
CL02	EUROTRAY ANGLE SEAM CLADDING
CL03	SCHIST STONE CLADDING
CL04	FIBRECEMENT CLADDING
FF12	EXTERNAL TILE FLOORING
GL01	ALUMINIUM JOINERY
GL10	ALUMINIUM SKYLIGHT
RF01	EUROTRAY ANGLE SEAM ROOFING
RF02	MEMBRANE ROOFING
RF03	MEMBRANE CONCEALED GUTTER
RF04	FLASHINGS
RF10	TIMBER PERGOLA
WA05	PRECAST PANEL WALL

5/05/2026 5:05:57 pm PO BOX 91120 - WAKATIPU, 9349 OTAGO, NEW ZEALAND. +64 21665069 / +64 21647799 www.pdo.nz THE CONTRACTOR IS TO VERIFY ALL DIMENSIONS, ANGLES, SITE MEASUREMENTS AND CONDITIONS ETC. BEFORE FABRICATION OR CONSTRUCTION BEGINS. COPYRIGHT PACIFIC DESIGN OFFICE © 2026.

pacificdesignoffice

PROJECT:
GOLF COURSE ROAD
84 GOLF COURSE ROAD, WANAKA


SHEET NAME
OVERALL ELEVATIONS - RC

REVISION		DATE
A	FOR RESOURCE CONSENT	05.05.2026


STATUS
DRAFT

PROJ. # 26014 | DWG NO. RC07 | REV (A)

Document Set ID: 9593558
Version: 1, Version Date: 13/05/2026

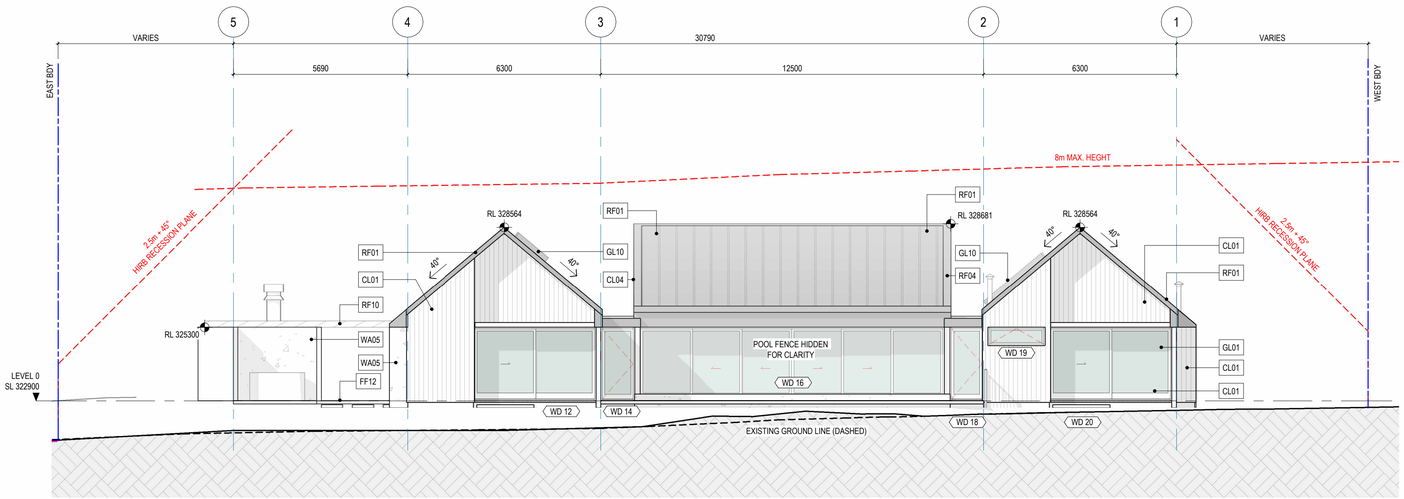

N RC05 NORTH ELEVATION
1 : 100 @ A1 ELEVATION VIEW

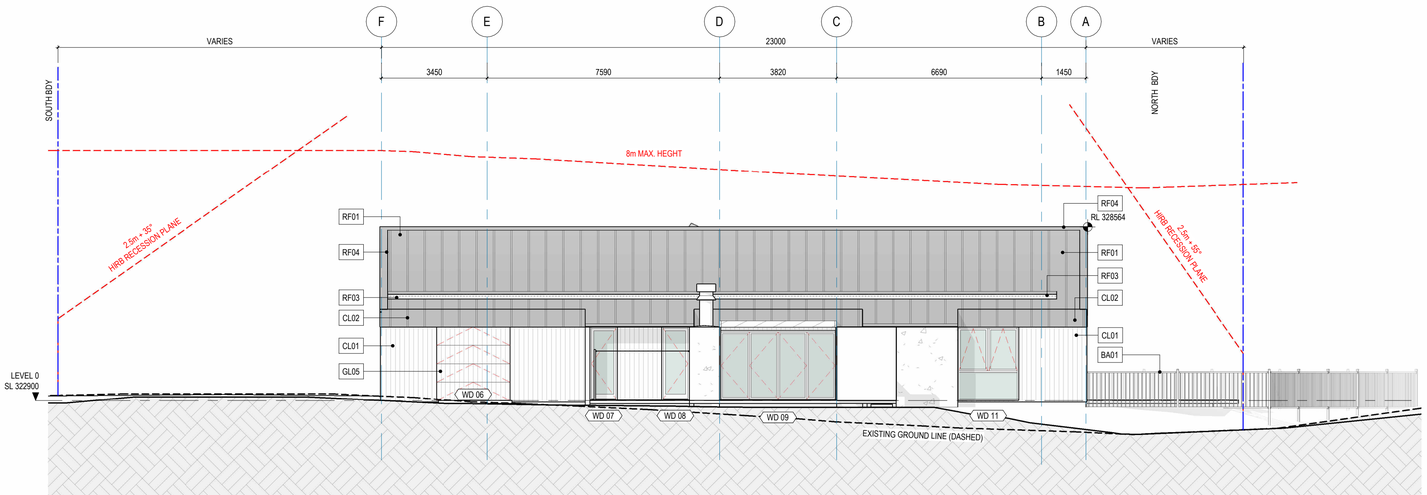

E RC05 EAST ELEVATION
1 : 100 @ A1 ELEVATION VIEW

LEGEND

G01 W01	KEYNOTE / WALL TYPE
WD-01	WINDOW REFERENCE. REFER TO EXTERNAL JOINERY SCHEDULE
RL 2000	EXISTING SPOT LEVEL
RL 2000	NEW SPOT LEVEL
SL 2000	SLAB / SUBSTRATE LEVEL
FFL 2000	FINISHED FLOOR LEVEL
	BOUNDARY LINE
CD	CHANNEL DRAIN
DRY	DRYER
DW	DISHWASHER
HWC	HOT WATER CYLINDER
SH	SHOWER
SK	SINK
WC	TOILET
WHB	WASH HAND BASIN
WM	WASHING MACHINE

COLOUR SWATCH

EUROTRAY ANGLE SEAM CLADDING
COLOUR: COLORCOTE GULL GREY
LRV: 46%
CL02 RF01

STONE SCHIST CLADDING
COLOUR:
CL03

MEMBRANE ROOFING
COLOUR: SLATE
RF02

VERTICAL SHIPLAP CLADDING
COLOUR: RESENE WOODSMAN LIME OAK
CL01

FIBRECEMENT SHEET CLADDING
COLOUR: GREY TO MATCH EUROTRAY
CL04

PRECAST CONCRETE
COLOUR: CONCRETE GREY
WA05

KEYNOTE LEGEND

KEY	DESCRIPTION
BA01	ALUMINIUM POOL BARRIER
CL01	VERTICAL SHIPLAP CEDAR CLADDING
CL02	EUROTRAY ANGLE SEAM CLADDING
CL04	FIBRECEMENT CLADDING
FF12	EXTERNAL TILE FLOORING
GL01	ALUMINIUM JOINERY
GL05	FLUSH GARAGE SECTIONAL DOOR TO MATCH SHIPLAP CLADDING
GL10	ALUMINIUM SKYLIGHT
RF01	EUROTRAY ANGLE SEAM ROOFING
RF03	MEMBRANE CONCEALED GUTTER
RF04	FLASHINGS
RF10	TIMBER PERGOLA
WA05	PRECAST PANEL WALL

5/05/2026 5:06:02 pm PO BOX 91120 - WAKATIPU, 9349 OTAGO, NEW ZEALAND. +64 21665069 / +64 21647799 www.pdo.nz THE CONTRACTOR IS TO VERIFY ALL DIMENSIONS, ANGLES, SITE MEASUREMENTS AND CONDITIONS ETC. BEFORE FABRICATION OR CONSTRUCTION BEGINS. COPYRIGHT PACIFIC DESIGN OFFICE © 2026.


pacificdesignoffice

PROJECT:
GOLF COURSE ROAD
84 GOLF COURSE ROAD, WANAKA


SHEET NAME
OVERALL ELEVATIONS - RC

A FOR RESOURCE CONSENT 05.05.2026
REVISION DATE
STATUS
DRAFT
PROJ # 26014 DWG NO. RC08 REV (A)

Document Set ID: 9593558
Version: 1, Version Date: 13/05/2026

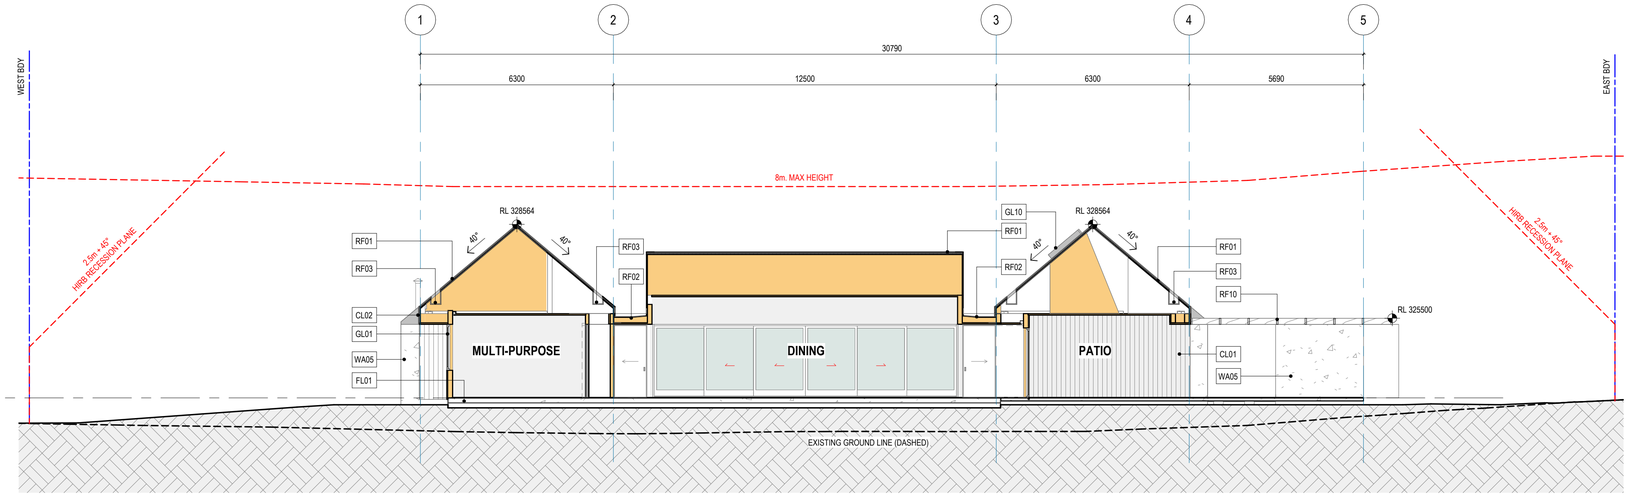

A A102 SECTION ACROSS
1 : 100 @ A1 SECTION VIEW

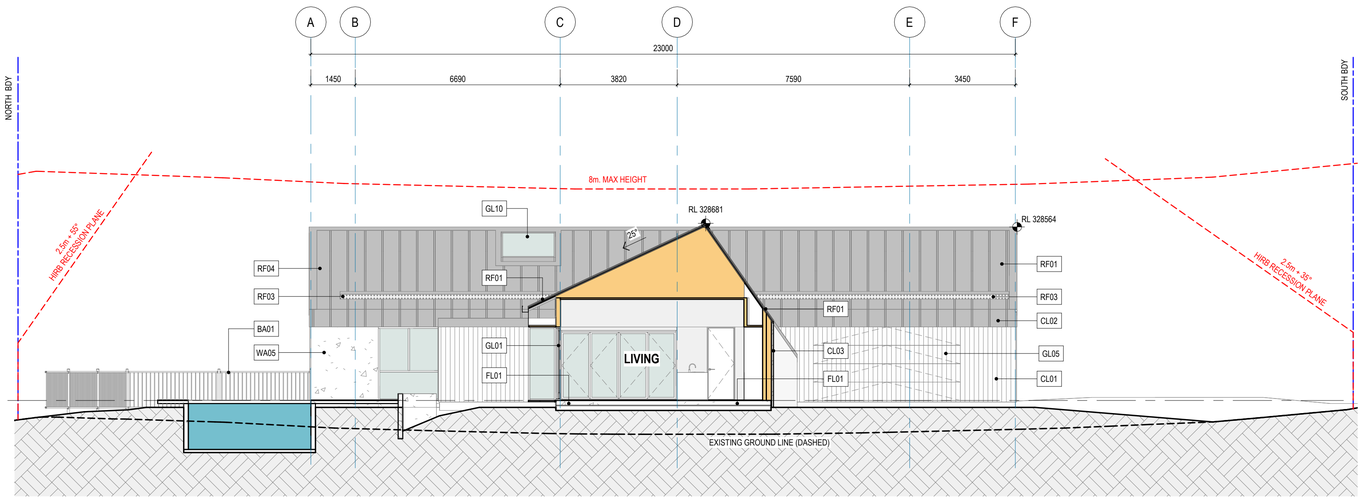

B A102 SECTION ALONG
1 : 100 @ A1 SECTION VIEW

LEGEND

G01 W01	KEYNOTE / WALL TYPE
WD-01	WINDOW REFERENCE. REFER TO EXTERNAL JOINERY SCHEDULE
RL 2000	EXISTING SPOT LEVEL
RL 2000	NEW SPOT LEVEL
SL 2000	SLAB / SUBSTRATE LEVEL
FFL 2000	FINISHED FLOOR LEVEL
	BOUNDARY LINE
CD	CHANNEL DRAIN
DRY	DRYER
DW	DISHWASHER
HWC	HOT WATER CYLINDER
SH	SHOWER
SK	SINK
WC	TOILET
WHB	WASH HAND BASIN
WM	WASHING MACHINE

COLOUR SWATCH

EUROTRAY ANGLE SEAM CLADDING
COLOUR: COLORCOTE GULL GREY
LRV: 46%
CL02 RF01

STONE SCHIST CLADDING
COLOUR:
CL03

MEMBRANE ROOFING
COLOUR: SLATE
RF02

VERTICAL SHIPLAP CLADDING
COLOUR: RESENE WOODSMAN LIME OAK
CL01

FIBRECEMENT SHEET CLADDING
COLOUR: GREY TO MATCH EUROTRAY
CL04

PRECAST CONCRETE
COLOUR: CONCRETE GREY
WA05

KEYNOTE LEGEND

KEY	DESCRIPTION
BA01	ALUMINIUM POOL BARRIER
CL01	VERTICAL SHIPLAP CEDAR CLADDING
CL02	EUROTRAY ANGLE SEAM CLADDING
CL03	SCHIST STONE CLADDING
FL01	CONCRETE SLAB
GL01	ALUMINIUM JOINERY
GL05	FLUSH GARAGE SECTIONAL DOOR TO MATCH SHIPLAP CLADDING
GL10	ALUMINIUM SKYLIGHT
RF01	EUROTRAY ANGLE SEAM ROOFING
RF02	MEMBRANE ROOFING
RF03	MEMBRANE CONCEALED GUTTER
RF04	FLASHINGS
RF10	TIMBER PERGOLA
WA05	PRECAST PANEL WALL

5/05/2026 5:06:03 pm PO BOX 91120 - WAKATIPU, 9349 OTAGO, NEW ZEALAND. +64 21665069 / +64 21647799 www.pdo.nz THE CONTRACTOR IS TO VERIFY ALL DIMENSIONS, ANGLES, SITE MEASUREMENTS AND CONDITIONS ETC. BEFORE FABRICATION OR CONSTRUCTION BEGINS. COPYRIGHT PACIFIC DESIGN OFFICE © 2026.

pacificdesignoffice

PROJECT:
GOLF COURSE ROAD
84 GOLF COURSE ROAD, WANAKA

SHEET NAME
OVERALL SECTIONS - RC

A FOR RESOURCE CONSENT 05.05.2026
REVISION DATE
STATUS
DRAFT
PROJ # 26014 DWG NO. RC09 REV (A)

Document Set ID: 9593558
Version: 1, Version Date: 13/05/2026