Darby Garage

Kristin Darby


22 Hogans Gully Road

01 RC

Layout	Sheet Name	Issue ID
R00	TITLE + INDEX	01
R01	SITE PLAN @1:500	01
R02	SITE PLAN @1:200	01
R03	LANDSCAPE PLAN	02
R04	FLOOR PLAN	01
R05	NORTH + WEST ELEVATIONS	01
R06	SOUTH + EAST ELEVATIONS	01



01 - Location Plan

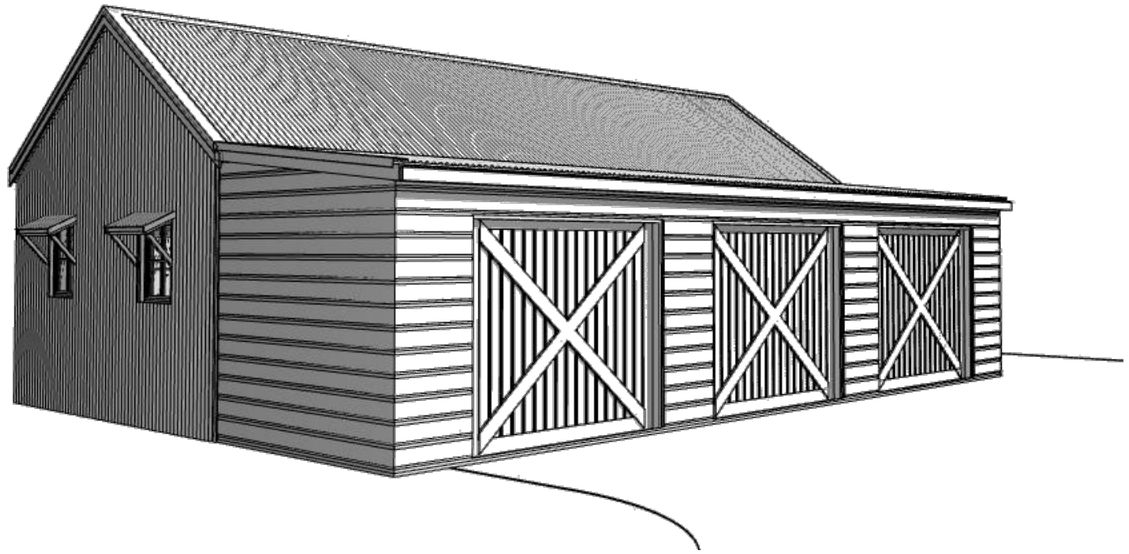

ADQ Architecture
Phone: 03 442 6627 Website: www.adq.co.nz


Darby Garage
For: Kristin Darby
22 Hogans Gully Road

SHEET TITLE: TITLE + INDEX
DRAWN BY: KR, EM
ISSUED: 17/06/2026
PROJECT #: 866

Rev	Date	Issue
01	12/05/2026	Resource Consent Application

SHEET NO
R00.01

CONTRACTOR TO CONFIRM ALL DIMENSIONS PRIOR TO COMMENCING ANY SETOUT FOR BUILDING WORK CONTAINED ON THIS DOCUMENT. ADQ PARTNERSHIP LTD ACCEPTS NO LIABILITY FOR ANY WORK UNDERTAKEN OUTSIDE OF THE SCOPE OF THESE DRAWINGS/WORK UNDERTAKEN BY NON APPROVED INSTALLERS OR SUITABLY QUALIFIED TRADESPEOPLE.

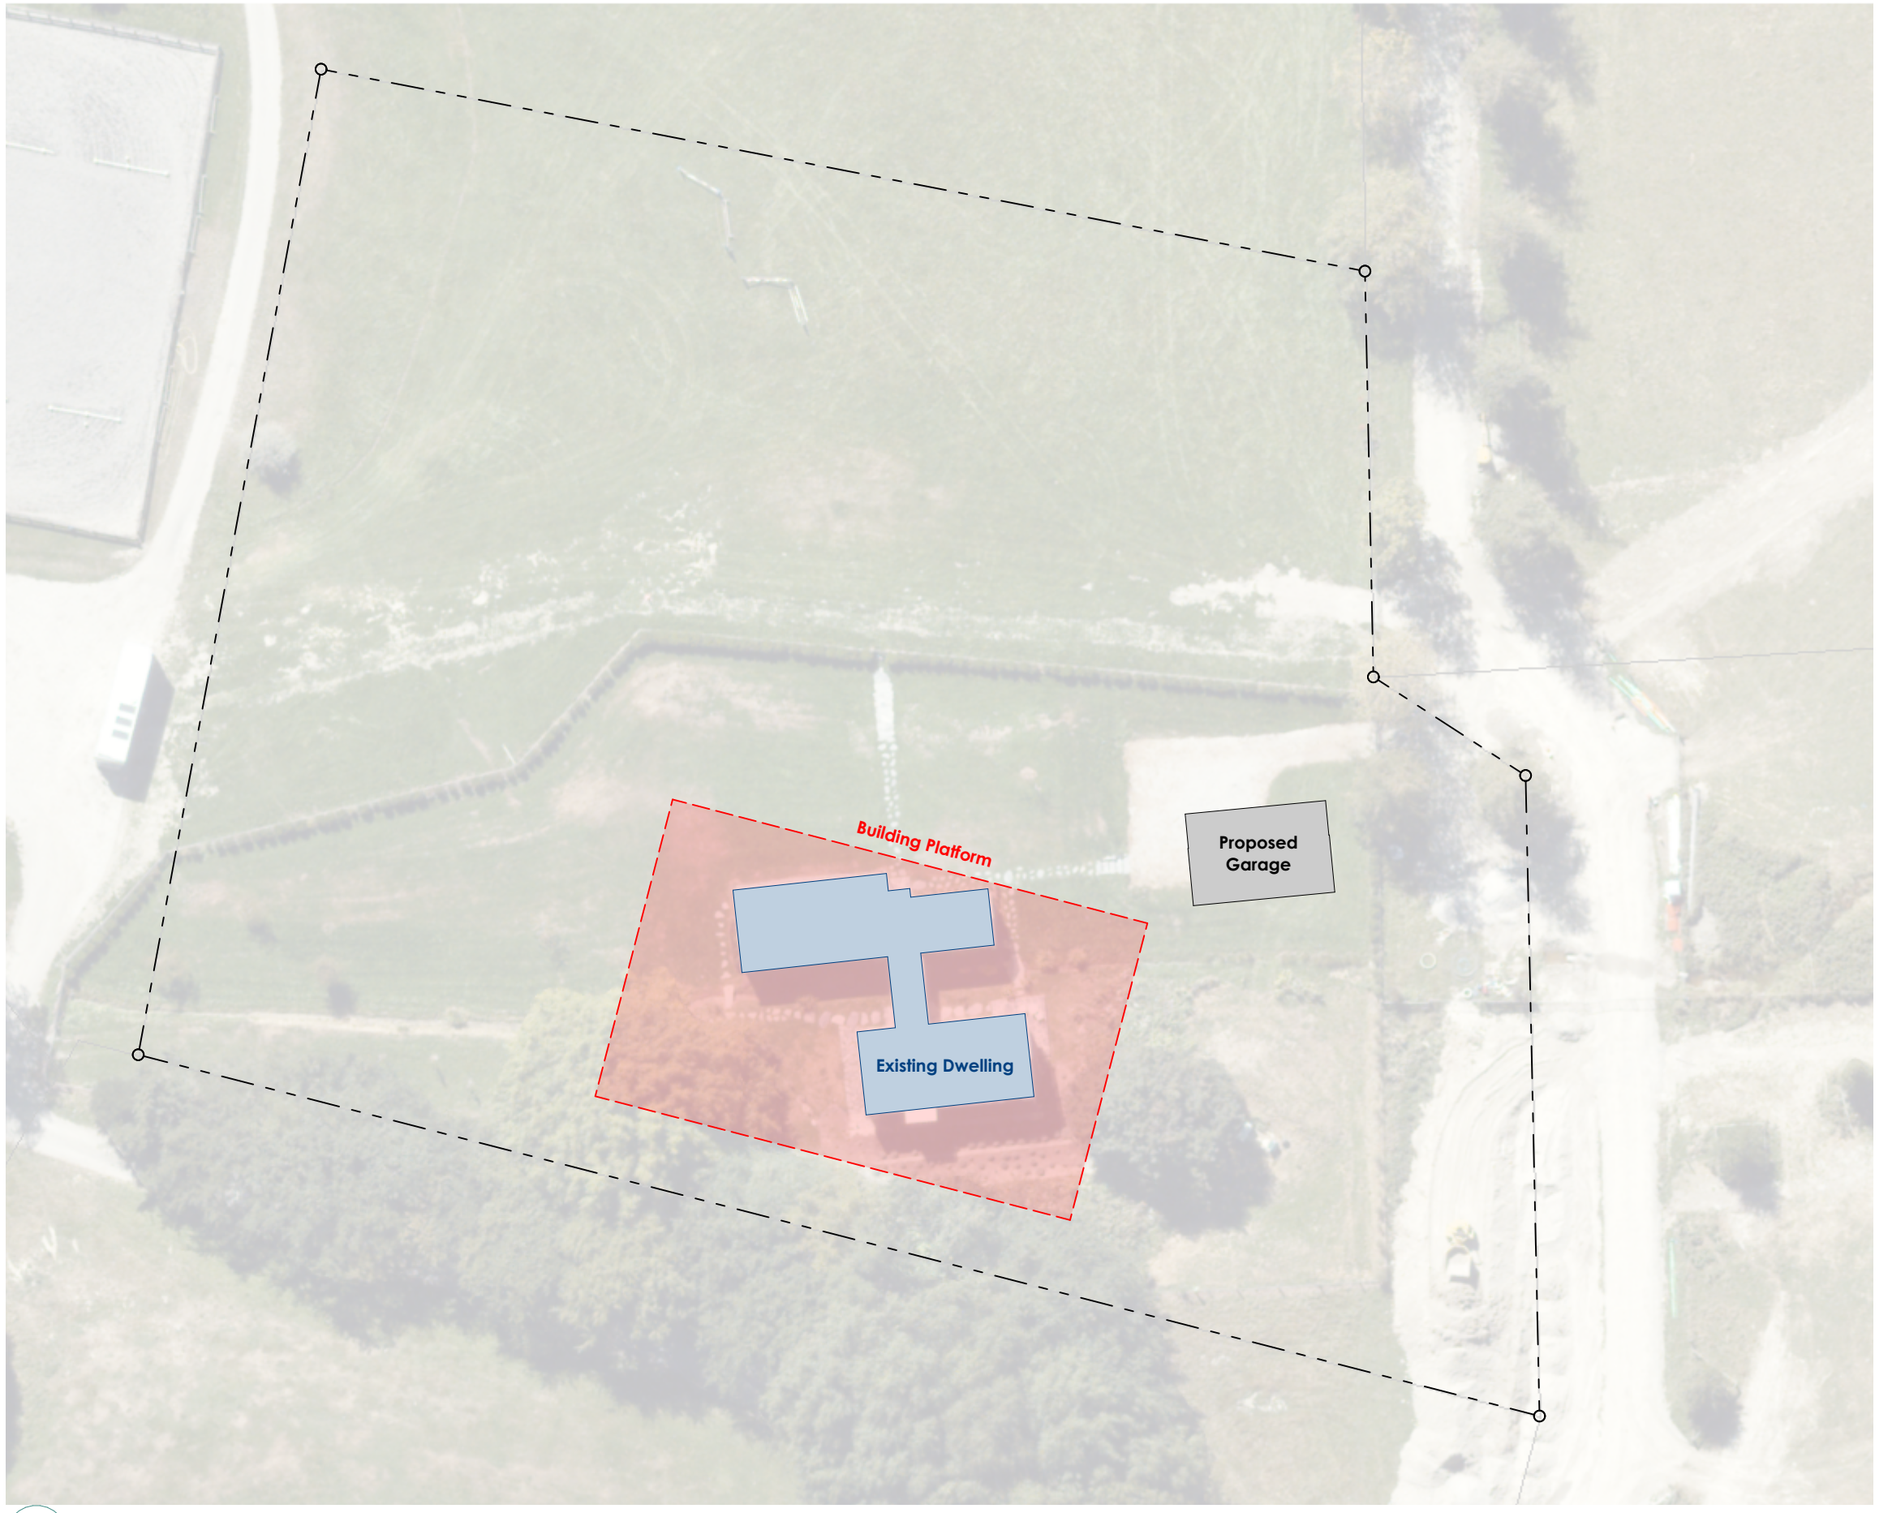

N

W sunset
W sunrise
S sunset
S sunrise

SITE PLAN NOTES

Parcel ID: 8150957
Legal Description: Lot 2 DP 550502
Address: 22 Hogans Gully Road
Earthquake Zone: Zone 3
Exposure Zone: Zone B
Climate Zone: Zone 6
Wind Region: Zone A
Rainfall Intensity (range): 20 - 30
Wind Zone: Very High <BRANZ>

Zone: Wakatipu Basin Lifestyle Precinct

Site Area	8,753m^2
Existing Footprint	240m^2
Proposed Footprint	86.62m^2
Total Footprint	326.62m^2
Total Site Coverage	3.73%

SITE PLAN LEGEND

- Proposed Building Footprint
- Existing Building Footprint
- Proposed Extension to Gravel Driveway Area
- 40m x 25m Registered Building Platform

00
-

Site Plan _1_500
Scale 1:500

ADQ Architecture
Phone: 03 442 6627 Website: www.adq.co.nz

Darby Garage

For: Kristin Darby

22 Hogans Gully Road


SHEET TITLE: SITE PLAN @1:500
DRAWN BY: KR, EM
ISSUED: 17/06/2026
PROJECT #: 866


Rev	Date	Issue
01	12/05/2026	Resource Consent Application

SHEET NO

R01.01

CONTRACTOR TO CONFIRM ALL DIMENSIONS PRIOR TO COMMENCING ANY SETOUT FOR BUILDING WORK CONTAINED ON THIS DOCUMENT. ADQ PARTNERSHIP LTD ACCEPTS NO LIABILITY FOR ANY WORK UNDERTAKEN OUTSIDE OF THE SCOPE OF THESE DRAWINGS/WORK UNDERTAKEN BY NON APPROVED INSTALLERS OR SUITABLY QUALIFIED TRADESPEOPLE.

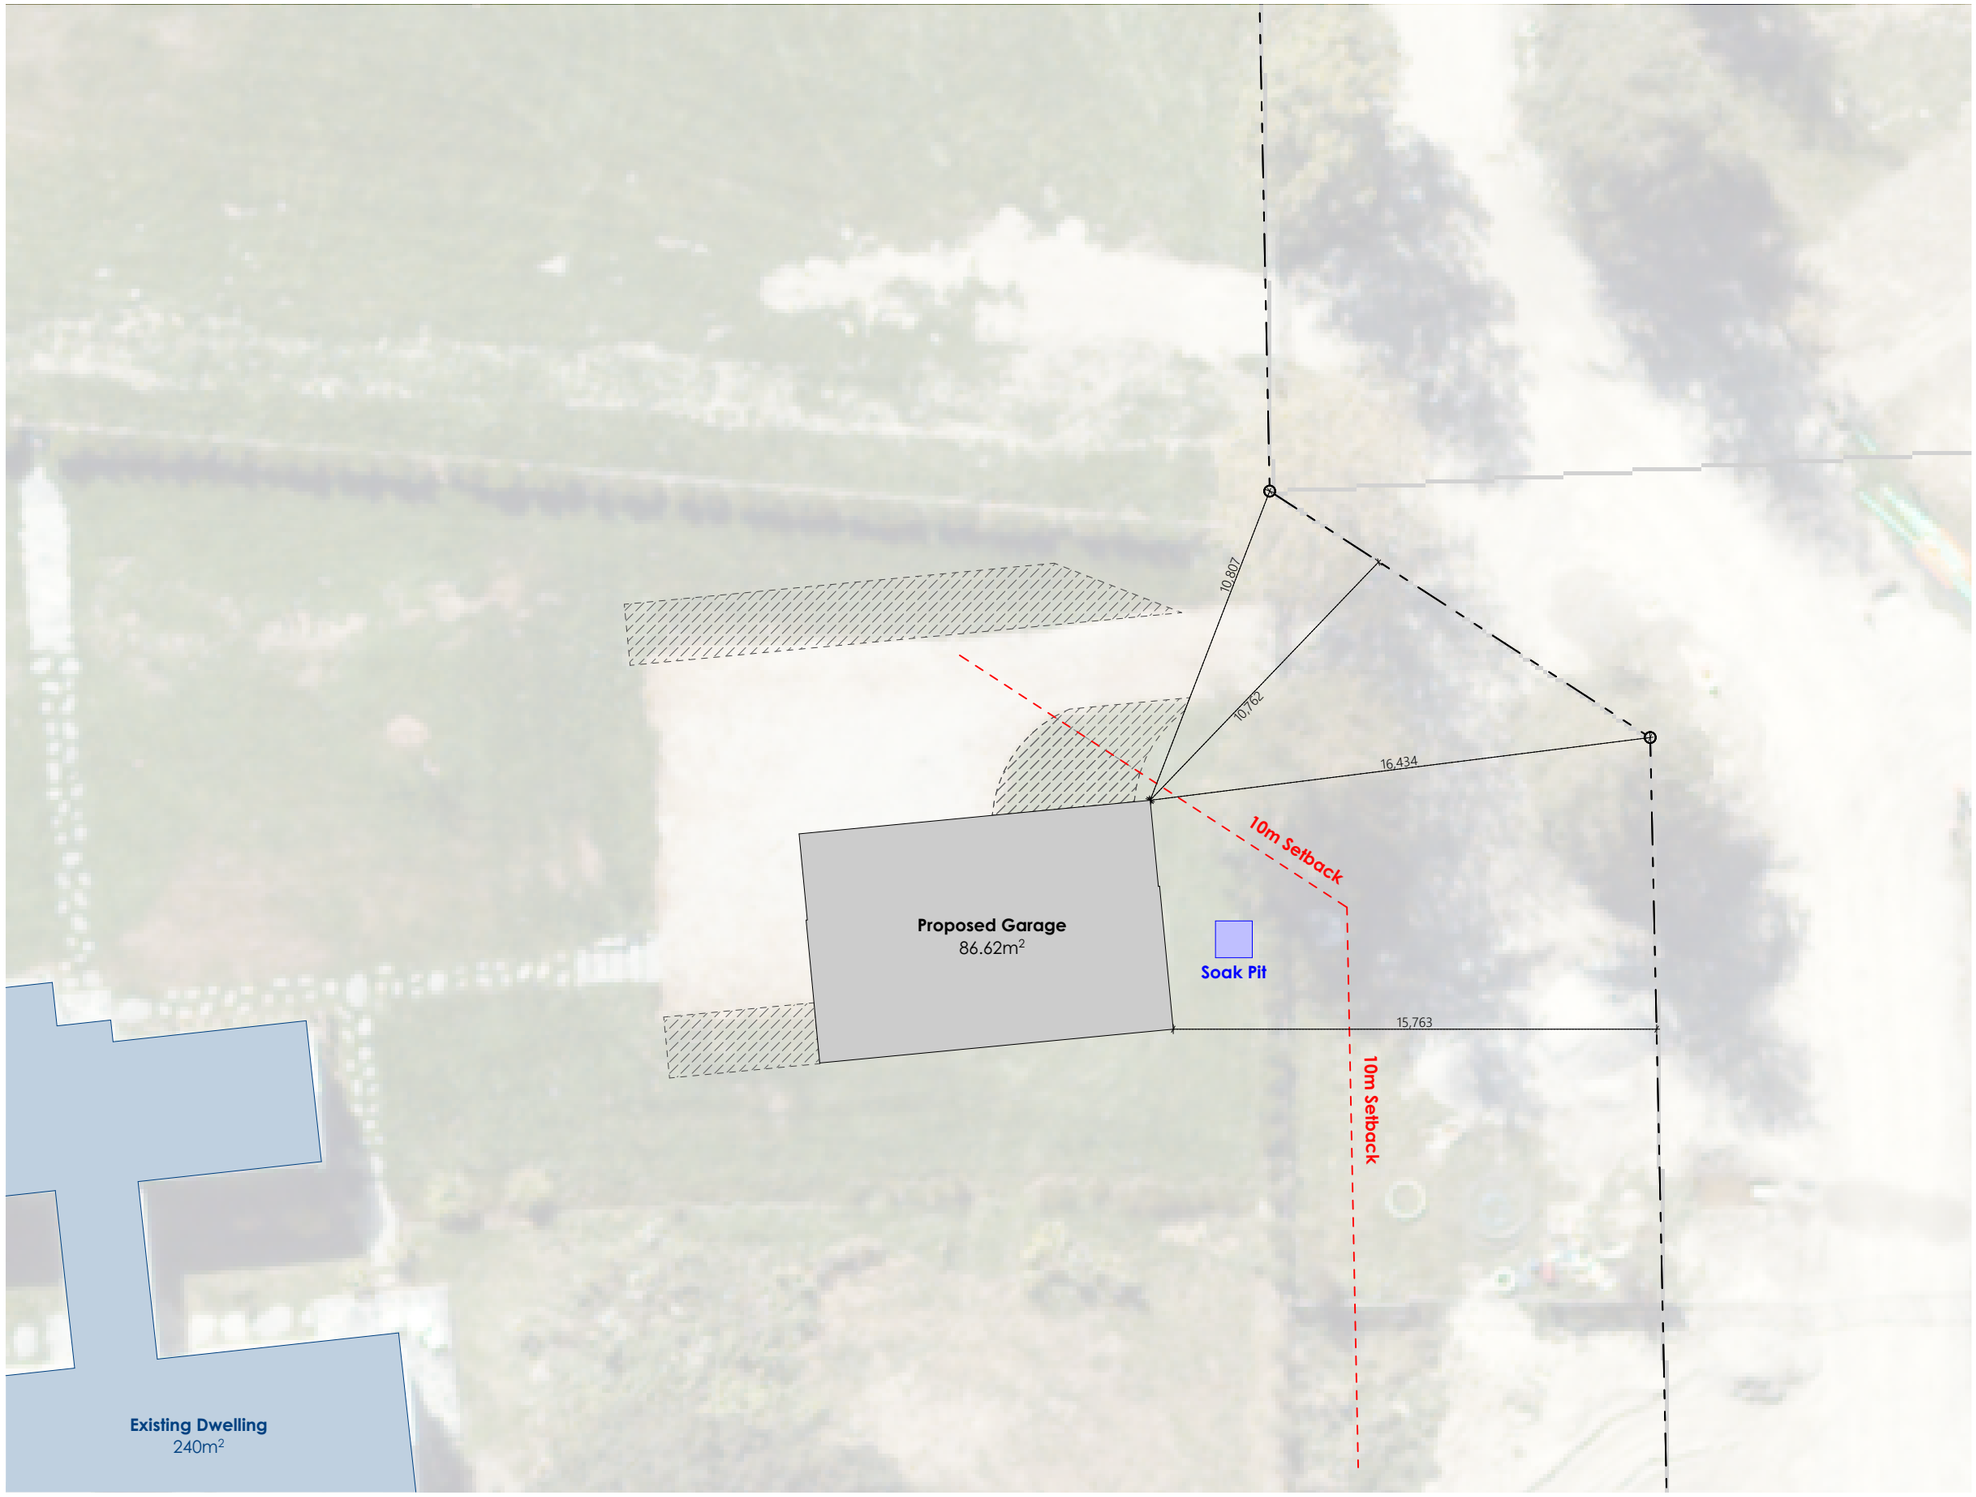

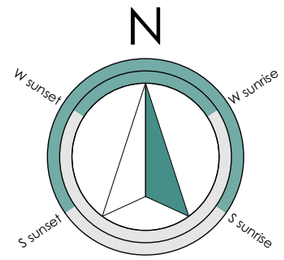

SITE PLAN NOTES

Parcel ID: 8150957
Legal Description: Lot 2 DP 550502
Address: 22 Hogans Gully Road
Earthquake Zone: Zone 3
Exposure Zone: Zone B
Climate Zone: Zone 6
Wind Region: Zone A
Rainfall Intensity (range): 20 - 30
Wind Zone: Very High <BRANZ>

Zone: Wakatipu Basin Lifestyle Precinct

Site Area	8,753m²
Existing Footprint	240m²
Proposed Footprint	86.62m²
Total Footprint	326.62m²
Total Site Coverage	3.73%

SITE PLAN LEGEND

- Proposed Building Footprint
- Existing Building Footprint
- Proposed Extension to Gravel Driveway Area
- 40m x 25m Registered Building Platform

00
-

Site Plan
Scale 1:200

ADQ Architecture
Phone: 03 442 6627 Website: www.adq.co.nz

Darby Garage

For: Kristin Darby

22 Hogans Gully Road

SHEET TITLE: SITE PLAN @1:200
DRAWN BY: KR, EM
ISSUED: 17/06/2026
PROJECT #: 866

Rev	Date	Issue
01	12/05/2026	Resource Consent Application

SHEET NO

R02.01

CONTRACTOR TO CONFIRM ALL DIMENSIONS PRIOR TO COMMENCING ANY SETOUT FOR BUILDING WORK CONTAINED ON THIS DOCUMENT. ADQ PARTNERSHIP LTD ACCEPTS NO LIABILITY FOR ANY WORK UNDERTAKEN OUTSIDE OF THE SCOPE OF THESE DRAWINGS/WORK UNDERTAKEN BY NON APPROVED INSTALLERS OR SUITABLY QUALIFIED TRADESPEOPLE.



LANDSCAPING NOTES

- Existing site landscaping to be retained.

LANDSCAPE PLAN LEGEND

Existing Tree Plantings (2.5m - 10m high)

Existing Hedge Plantings (1m - 2m high)

00
-

Landscape Plan
Scale 1:500

ADQ Architecture

Phone: 03 442 6627 Website: www.adq.co.nz

Darby Garage

For: Kristin Darby

22 Hogans Gully Road


SHEET TITLE: LANDSCAPE PLAN
DRAWN BY: KR, EM
ISSUED: 17/06/2026
PROJECT #: 866

Rev	Date	Issue
02	17/06/2026	Resource Consent RFI

SHEET NO

R03.02

CONTRACTOR TO CONFIRM ALL DIMENSIONS PRIOR TO COMMENCING ANY SETOUT FOR BUILDING WORK CONTAINED ON THIS DOCUMENT. ADQ PARTNERSHIP LTD ACCEPTS NO LIABILITY FOR ANY WORK UNDERTAKEN OUTSIDE OF THE SCOPE OF THESE DRAWINGS/WORK UNDERTAKEN BY NON APPROVED INSTALLERS OR SUITABLY QUALIFIED TRADESPEOPLE.

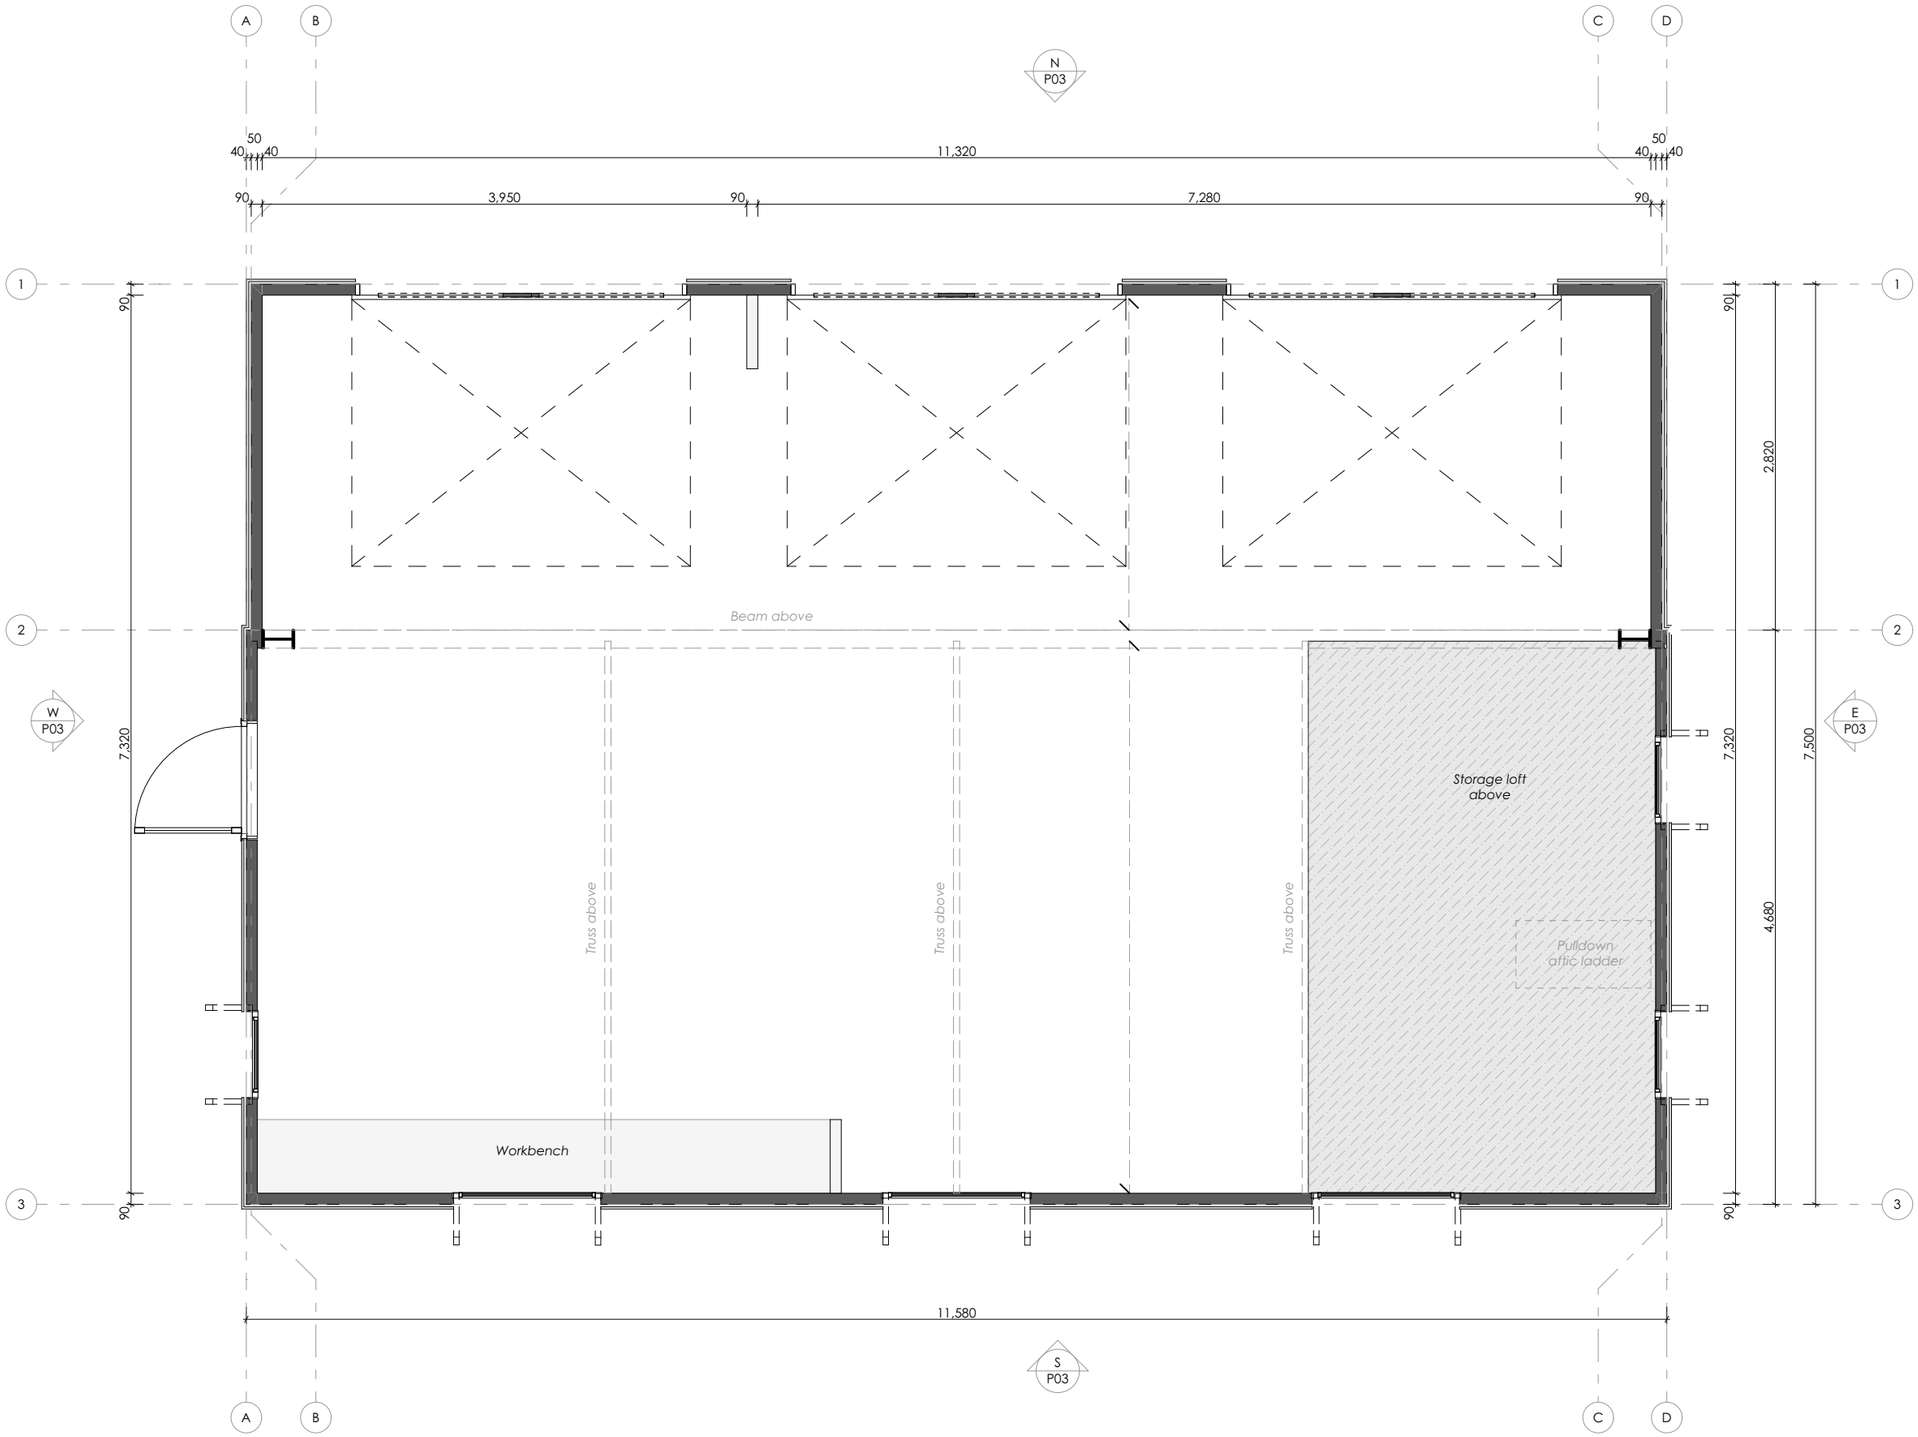

01
-

Floor Plan
Scale 1:50

ADQ Architecture

Phone: 03 442 6627 Website: www.adq.co.nz

Darby Garage

For: Kristin Darby

22 Hogans Gully Road


SHEET TITLE: FLOOR PLAN
DRAWN BY: KR, EM
ISSUED: 17/06/2026
PROJECT #: 866

Rev	Date	Issue
01	12/05/2026	Resource Consent Application

SHEET NO


R04.01

CONTRACTOR TO CONFIRM ALL DIMENSIONS PRIOR TO COMMENCING ANY SETOUT FOR BUILDING WORK CONTAINED ON THIS DOCUMENT. ADQ PARTNERSHIP LTD ACCEPTS NO LIABILITY FOR ANY WORK UNDERTAKEN OUTSIDE OF THE SCOPE OF THESE DRAWINGS/WORK UNDERTAKEN BY NON APPROVED INSTALLERS OR SUITABLY QUALIFIED TRADESPEOPLE.

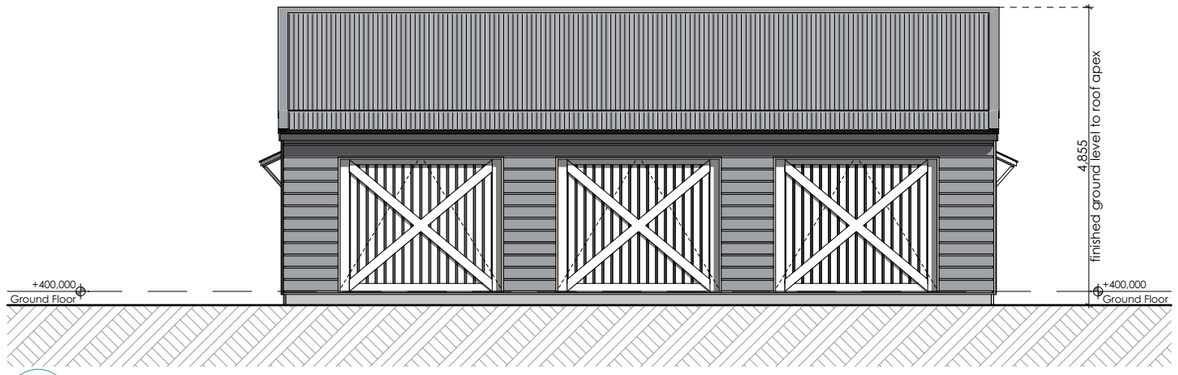

N
-

North Elevation
Scale 1:100

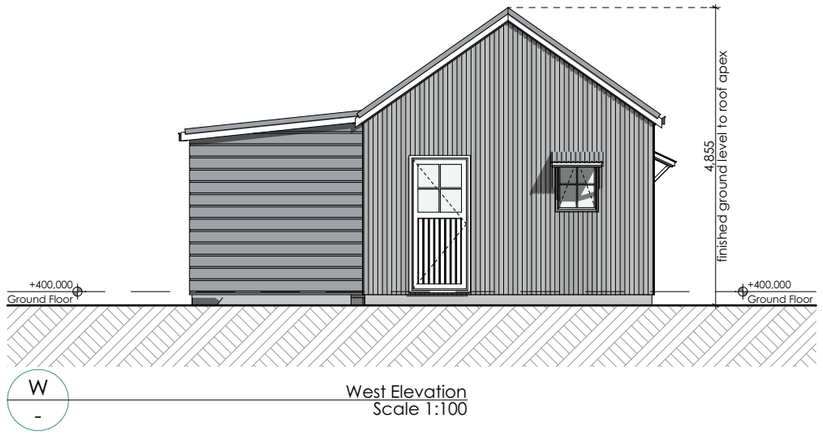

W
-

West Elevation
Scale 1:100



Roofing + Cladding
- Grey corrugate with acid wash treatment, removes reflectivity and leaves matte finish
- To match existing dwelling treatment
- LRV = Approx. 50% - 60%



Garage Doors
- White Acadian-style garage doors with matte finish
- To match existing dwelling treatment
- LRV = 81% (Resene Sea Fog or similar)



Cladding
- Grey weatherboards with matte finish
- To match existing dwelling treatment
- LRV = 41% (Resene Half Stack or similar)



Window Awnings
- Acadian-style window awnings
- Grey corrugate with acid wash treatment, removes reflectivity and leaves matte finish
- LRV = Approx. 50% - 60%

ADQ Architecture
Phone: 03 442 6627 Website: www.adq.co.nz

Darby Garage

For: Kristin Darby

22 Hogans Gully Road


SHEET TITLE: NORTH + WEST ELEVATIONS
DRAWN BY: KR, EM
ISSUED: 17/06/2026
PROJECT #: 866

Rev	Date	Issue
01	12/05/2026	Resource Consent Application

SHEET NO


R05.01

CONTRACTOR TO CONFIRM ALL DIMENSIONS PRIOR TO COMMENCING ANY SETOUT FOR BUILDING WORK CONTAINED ON THIS DOCUMENT. ADQ PARTNERSHIP LTD ACCEPTS NO LIABILITY FOR ANY WORK UNDERTAKEN OUTSIDE OF THE SCOPE OF THESE DRAWINGS/WORK UNDERTAKEN BY NON APPROVED INSTALLERS OR SUITABLY QUALIFIED TRADESPEOPLE.

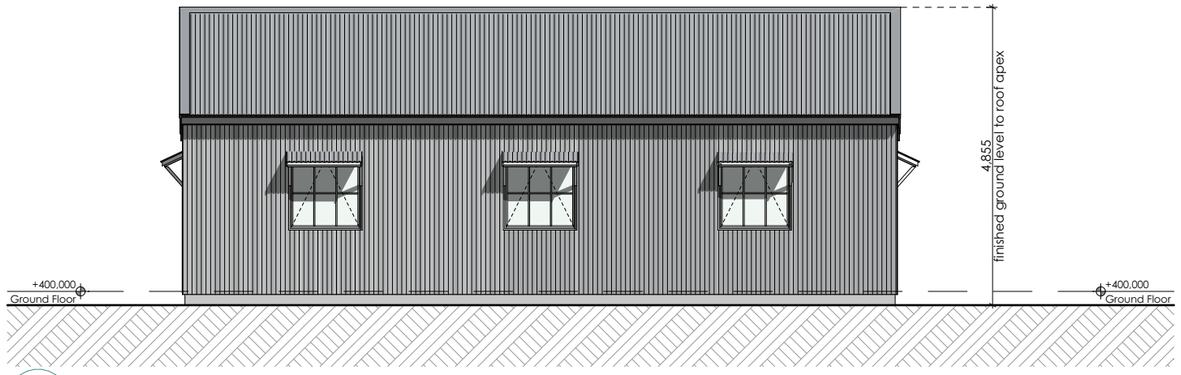

S
-

South Elevation
Scale 1:100

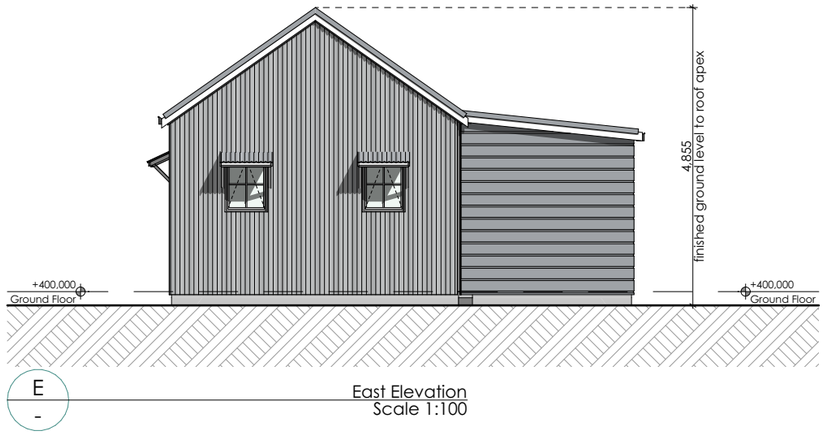

E
-

East Elevation
Scale 1:100



Roofing + Cladding
- Grey corrugate with acid wash treatment, removes reflectivity and leaves matte finish
- To match existing dwelling treatment
- LRV = Approx. 50% - 60%



Garage Doors
- White Acadian-style garage doors with matte finish
- To match existing dwelling treatment
- LRV = 81% (Resene Sea Fog or similar)



Cladding
- Grey weatherboards with matte finish
- To match existing dwelling treatment
- LRV = 41% (Resene Half Stack or similar)



Window Awnings
- Acadian-style window awnings
- Grey corrugate with acid wash treatment, removes reflectivity and leaves matte finish
- LRV = Approx. 50% - 60%

ADQ Architecture
Phone: 03 442 6627 Website: www.adq.co.nz

Darby Garage

For: Kristin Darby

22 Hogans Gully Road

SHEET TITLE: SOUTH + EAST ELEVATIONS
DRAWN BY: KR, EM
ISSUED: 17/06/2026
PROJECT #: 866

Rev	Date	Issue
01	12/05/2026	Resource Consent Application

SHEET NO

R06.01

CONTRACTOR TO CONFIRM ALL DIMENSIONS PRIOR TO COMMENCING ANY SETOUT FOR BUILDING WORK CONTAINED ON THIS DOCUMENT. ADQ PARTNERSHIP LTD ACCEPTS NO LIABILITY FOR ANY WORK UNDERTAKEN OUTSIDE OF THE SCOPE OF THESE DRAWINGS/WORK UNDERTAKEN BY NON APPROVED INSTALLERS OR SUITABLY QUALIFIED TRADESPEOPLE.