


WILLIAMS / HEWSON-WILLIAMS HOUSE


NEW HOUSE FOR RICHARD WILLIAMS & JOANNA HEWSON-WILLIAMS | 54 RIVERSLEA ROAD, WANAKA | 2572 | THREEFOLD ARCHITECTURE

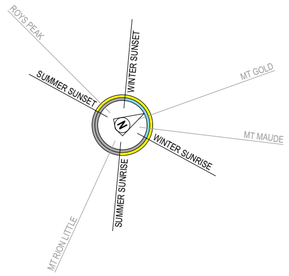

SITE INFORMATION

SITE ADDRESS	54 RIVERSLEA ROAD, WANAKA
PROPRIETOR	RICHARD WILLIAMS & JOANNA HEWSON-WILLIAMS
LEGAL DESCRIPTION	DP # 600652 LOT # 535
SITE AREA	1,277 SQM
BUILDING FOOTPRINT AREA	302 SQM
SITE COVERAGE	24% (MAX. 40%)
DISTRICT PLAN ZONE	NORTHLAKE SPECIAL ZONE (C1)
SNOW ZONE	N5 (2.0KPA)
WIND ZONE	HIGH
EARTHQUAKE ZONE	3
DURABILITY ZONE	B
TOPOGRAPHIC CLASS	LOW
FLOOD MANAGEMENT AREA	NO
RAINFALL INTENSITY	20-30mm
CLIMATE ZONE	6

LOCATION MAP

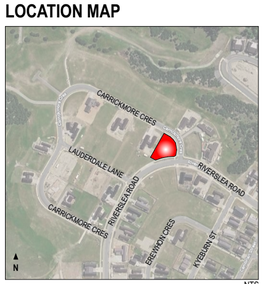

NTS

STATUS / REVISION:

ISSUE	DATE	REV
CONCEPT DESIGN	07/12/2025	A
CONCEPT DESIGN	11/06/2026	C
DEVELOPED DESIGN	18/06/2026	D
DEVELOPED DESIGN	22/06/2026	E
DEVELOPED DESIGN	06/07/2026	F
DEVELOPED DESIGN	28/07/2026	G

ISSUED FOR:

RESOURCE CONSENT

NOTES:

THIS DRAWING IS COPYRIGHT AND SHALL NOT BE USED OR REPRODUCED IN ANY FORM WITHOUT THE WRITTEN APPROVAL FROM THREEFOLD ARCHITECTURE LTD. COPYRIGHT © THREEFOLD ARCHITECTURE LTD.

ALL CONTRACTORS SHALL VERIFY ALL DIMENSIONS AND LEVELS PRIOR TO STARTING ANY WORK.

DO NOT SCALE OFF THIS DRAWING.

THREEFOLD ARCHITECTURE

PO BOX 7208
SYDENHAM
CHRISTCHURCH 8240

P (Daniel) 021 100 7185
P (Bryce) 027 425 0644
admin@threefoldarchitecture.co.nz

PROJECT:

NEW HOUSE FOR RICHARD WILLIAMS & JOANNA HEWSON-WILLIAMS

54 RIVERSLEA ROAD NORTHLAKE WANAKA

DRAWING TITLE:

SITE PLAN


SCALE:	1:50, 1:100@A2	DRAWING NO.:	A-1.01
DRAWN:	SM		
CHECKED:	BM	CURRENT REVISION:	G
JOB NO.:	2572		



PROPOSED SITE PLAN - PLANNING
SCALE: 1:200



01 PLANNING DIAGRAM

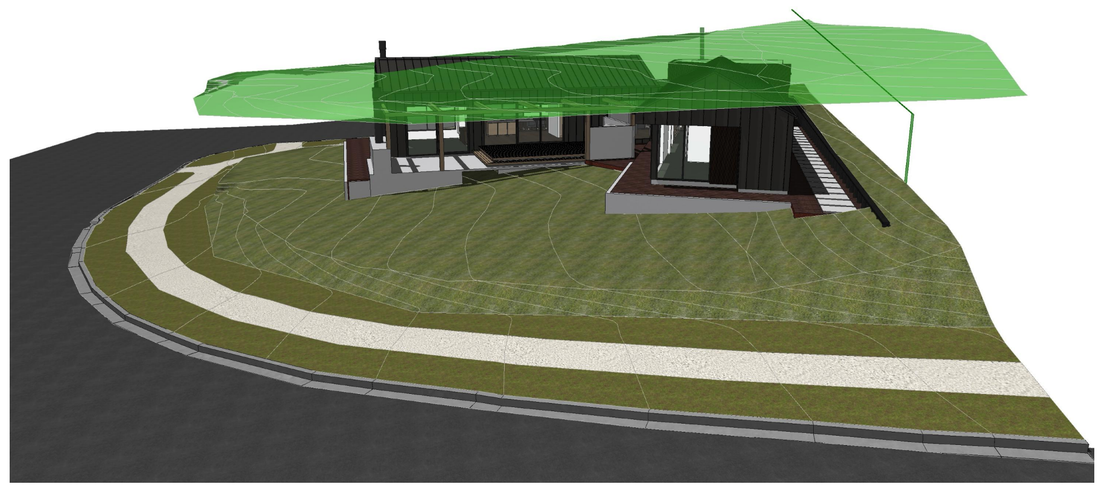

02 PLANNING DIAGRAM

STATUS / REVISION:

ISSUE	DATE	REV
CONCEPT DESIGN	07/12/2025	A
CONCEPT DESIGN	23/03/2026	B
CONCEPT DESIGN	11/06/2026	C
DEVELOPED DESIGN	18/06/2026	D
DEVELOPED DESIGN	06/07/2026	F
DEVELOPED DESIGN	28/07/2026	G

ISSUED FOR:
RESOURCE CONSENT

NOTES:

THIS DRAWING IS COPYRIGHT AND SHALL NOT BE USED OR REPRODUCED IN ANY FORM WITHOUT THE WRITTEN APPROVAL FROM THREEFOLD ARCHITECTURE LTD. COPYRIGHT © THREEFOLD ARCHITECTURE LTD.

ALL CONTRACTORS SHALL VERIFY ALL DIMENSIONS AND LEVELS PRIOR TO STARTING ANY WORK.

DO NOT SCALE OFF THIS DRAWING.

THREEFOLD
ARCHITECTURE

PO BOX 7208
SYDENHAM
CHRISTCHURCH 8240

P (Daniel) 021 100 7185
P (Bryce) 027 425 0644
admin@threefoldarchitecture.co.nz

PROJECT:
NEW HOUSE FOR
RICHARD WILLIAMS & JOANNA HEWSON-WILLIAMS

54 RIVERSLEA ROAD
NORTHLAKE
WANAKA

DRAWING TITLE:
SITE PLAN - PLANNING

~~1:200~~, 1:493.89@A2

DRAWING NO.: **A-1.02**

DRAWN: SM

CHECKED: BM

CURRENT REVISION: **G**

JOB NO.: 2572



EXCAVATION AND FILLING

THE FOLLOWING AREAS & VOLUMES ARE CALCULATED BASED ON THE SITE LEVELS INDICATED ON THE PLANS AND PROVIDED BY A THIRD PARTY SURVEYOR AT THE TIME OF THIS PLAN BEING PREPARED. AREAS & VOLUMES ARE APPROXIMATES.
DEVELOPED DESIGN 29/01/2026 A CONTRACTORS ARE RECOMMENDED TO CONFIRM THESE FOR THEMSELVES.
EXCAVATION & FILLING IDENTIFIED BELOW INCLUDE AREAS RELATING TO THIS PROJECT SITE ONLY.
WHERE CUTTING OCCURS AND NO RETAINING STRUCTURES HAVE BEEN SPECIFIED, BANKS SHALL BE BATTERED AT A 1 IN 1.5 MAX SLOPE BACK TO ORIGINAL GROUND LEVEL.
ALL EXPOSED EXCAVATIONS (WHERE NOT SEALED) SHALL BE OVERLAYED WITH 100MM TOPSOIL, WEEDMAT, AND PLANTED WITH LAWN GRASS OR GRASSES/SHRUB AS EROSION CONTROL.

STRUCTURE
EXCAVATION AREA: 161M₂
EXCAVATION VOLUME: 63M₃

LANDSCAPING
EXCAVATION AREA: 217M₂
EXCAVATION VOLUME: 70M₃

MAX EXCAVATION CUT: 1100MM

TOTAL CUT AREA: 378 M₂
TOTAL CUT VOLUME: 133 M₃
TOTAL EARTHWORKS VOLUME: 133 M₃

STATUS / REVISION:

ISSUE	DATE	REV
CONCEPT DESIGN	11/06/2026	C
DEVELOPED DESIGN	18/06/2026	D
DEVELOPED DESIGN	06/07/2026	F
DEVELOPED DESIGN	28/07/2026	G

ISSUED FOR:
RESOURCE CONSENT

NOTES:

THIS DRAWING IS COPYRIGHT AND SHALL NOT BE USED OR REPRODUCED IN ANY FORM WITHOUT THE WRITTEN APPROVAL FROM THREEFOLD ARCHITECTURE LTD. COPYRIGHT © THREEFOLD ARCHITECTURE LTD.

ALL CONTRACTORS SHALL VERIFY ALL DIMENSIONS AND LEVELS PRIOR TO STARTING ANY WORK.

DO NOT SCALE OFF THIS DRAWING.

THREEFOLD ARCHITECTURE
PO BOX 7208
SYDENHAM
CHRISTCHURCH 8240
P (Daniel) 021 100 7185
P (Bryce) 027 425 0644
admin@threefoldarchitecture.co.nz

PROJECT:
NEW HOUSE FOR
RICHARD WILLIAMS & JOANNA HEWSON-WILLIAMS

54 RIVERSLEA ROAD
NORTHLAKE
WANAKA

DRAWING TITLE:
EARTHWORKS PLAN

SCALE:	1:150@A2	DRAWING NO.:	A-1.04
DRAWN:	SM		
CHECKED:	BM	CURRENT REVISION:	G
JOB NO.:	2572		



LANDSCAPE AND PLANTING

LANDSCAPE & PLANTING
PLANTING AND LANDSCAPING IS TO MEET THE REQUIREMENTS OF THE 'NORTHLAKE DESIGN CONTROL GUIDELINES - FEBRUARY 2021'.

PLANTING DESCRIBED ON THIS PLAN IS A MINIMUM REQUIREMENT, ADDITIONAL PLANTING IS RECOMMENDED TO VARY THE LANDSCAPE DESIGN WITHIN THE SITE.

P.OAK	*PIN OAK - QUERCUS PALUSTRIS* *2.5M MIN HEIGHT AT TIME OF PLANTING, 2.2M OFFSET FROM INTERNAL BOUNDARY, 1.0M FROM ROAD BOUNDARY.*
BLK	*BROADLEAF KAPUKA - GRISELINIA LITTORALIS* *1.0M MIN HEIGHT AT TIME OF PLANTING, 600MM APART, 250MM OFFSET FROM BOUNDARIES (OR RETAINING WALLS).*
LIB	*LIBERTIA TAUPO SUNSET* *600MM APART, 600MM MAX HEIGHT.*
MAG	*MAGNOLIA BLACK TULIP* *2.5M MIN HEIGHT AT TIME OF PLANTING, 2M OFFSET FROM INTERNAL BOUNDARY. MAX 5M SPACING TO ADJACENT TREE. 6.0M TALL AT MATURITY.*
PRU	*PRUNUS SERRULATA SHIROTAE MOUNT FUJI* *2.5M MIN HEIGHT AT TIME OF PLANTING, 2M OFFSET FROM INTERNAL BOUNDARY. MAX 5M SPACING TO ADJACENT TREE. 6.0M TALL AT MATURITY.*
M.P	*MACROCARPA POST* *1.4M LONG 200X200MM POST. SET 400MM INTO 400X400X500MM CONCRETE FOOTING. MULSEAL WHERE SET IN CONCRETE +100MM ABOVE F.G.L. 150MM OFFSET FROM ROAD BOUNDARY, 100MM FROM DRIVEWAY EDGE.*
L.B	*LETTERBOX* *400X400X400MM MIN BLACK PAINTED LETTERBOX FIXED TO SIDE OF POST.*

PLANTING TO COMPLY WITH QLDC OPERATIVE DISTRICT PLAN CLAUSE 12.34.2.3.i - "IN ACTIVITY AREA C1, 10% LANDSCAPING COVERAGE OF RESIDENTIAL SITES SHALL BE ACHIEVED THROUGH THE PLANTING OF TREES SPECIES SPECIFIED UNDER RULE 12.34.2.3.I"

- 'TREE' SHALL BE A SPECIES THAT WILL GROW ABOVE 5.5M AT MATURITY.

- 'COVERAGE' SHALL BE TREES PLANTED AT A MAXIMUM OF 5M BETWEEN CENTRES OF TREES.

- PLANTING SHALL BE COMPLETED WITHIN 12 MONTHS OF CODE OF COMPLIANCE CERTIFICATION OF A BUILDING ON THE SITE IN ACCORDANCE WITH THE BUILDING ACT 2004

STATUS / REVISION:

ISSUE	DATE	REV
CONCEPT DESIGN	11/06/2026	C
DEVELOPED DESIGN	22/06/2026	E
DEVELOPED DESIGN	06/07/2026	F
DEVELOPED DESIGN	28/07/2026	G

ISSUED FOR:
RESOURCE CONSENT

NOTES:

THIS DRAWING IS COPYRIGHT AND SHALL NOT BE USED OR REPRODUCED IN ANY FORM WITHOUT THE WRITTEN APPROVAL FROM THREEFOLD ARCHITECTURE LTD. COPYRIGHT © THREEFOLD ARCHITECTURE LTD.

ALL CONTRACTORS SHALL VERIFY ALL DIMENSIONS AND LEVELS PRIOR TO STARTING ANY WORK.

DO NOT SCALE OFF THIS DRAWING.

THREEFOLD ARCHITECTURE
PO BOX 7208
SYDENHAM
CHRISTCHURCH 8240
P (Daniel) 021 100 7185
P (Bryce) 027 425 0644
admin@threefoldarchitecture.co.nz

PROJECT:
NEW HOUSE FOR
RICHARD WILLIAMS & JOANNA HEWSON-WILLIAMS

54 RIVERSLEA ROAD
NORTHLAKE
WANAKA

DRAWING TITLE:
LANDSCAPING PLAN

SCALE:	@A2	DRAWING NO.:	A-1.05
DRAWN:	SM		
CHECKED:	BM	CURRENT REVISION:	G
JOB NO.:	2572		

FLOOR AREA NEW - 279.35 m²

CARAVAN
3.0M H (3.2 TO TOP OF AC UNIT)
9.0M L (B. RACK TO HITCH)
7.0M L CARAVAN
(CHECK WIDTH)
CARPORT
PARKING
SOUTH 3.04
9,000 CARAVAN LENGTH INCL. HITCH
7,000 - CARAVAN LENGTH
BOAT
2.8M H
7.0M L
7.5M L (WITH HITCH)
7,000 BOAT LENGTH (NO. HITCH)
GARAGE
WEST 3.04
HSB/METER
DRY
W/M
LAUNDRY
BEDROOM 4
DOUBLE
BATHROOM
BEDROOM 3
BEDROOM 2
ENSUITE
BENCH SEAT
W.I.R.
BEDROOM 1
KING
TILED SHOWER
WROBE
HALLWAY
LINEN
COATS/ SHOES
HWC
WC
STEP
ENTRY
NORTH 1 3.03
EAST 1 3.03
NORTH 2 3.03
PLASTER
MEDIA ROOM
BENCH
SINK
DECK
HARDWOOD
BARBEQUE AREA
COFFEE NOOK
SCULLERY
DINING
KITCHEN
BULKHEAD OVER
PATIO
CONCRETE
OPEN WOOD FIRE
LIVING
HEARTH
WOOD FIRE
I O I D OVER
DRIVEWAY
PARKING
SOUTH 2 3.04
EAST 2 3.03
6,760
2,020
19,420
3,920
3,300
6,480
3,200
2,000
1,950
5,030
5,400
3,380
5,870
16,180
12,380
5,220
2,880
3,110
2,250
1,800
1,180
7,600
6,720

STATUS / REVISION:

ISSUE	DATE	REV
CONCEPT DESIGN	07/12/2025	A
CONCEPT DESIGN	23/03/2026	B
CONCEPT DESIGN	11/06/2026	C
DEVELOPED DESIGN	18/06/2026	D
DEVELOPED DESIGN	22/06/2026	E
DEVELOPED DESIGN	06/07/2026	F
DEVELOPED DESIGN	28/07/2026	G

ISSUED FOR:
RESOURCE CONSENT

NOTES:

THIS DRAWING IS COPYRIGHT AND SHALL NOT BE USED OR REPRODUCED IN ANY FORM WITHOUT THE WRITTEN APPROVAL FROM THREEFOLD ARCHITECTURE LTD. COPYRIGHT © THREEFOLD ARCHITECTURE LTD.

ALL CONTRACTORS SHALL VERIFY ALL DIMENSIONS AND LEVELS PRIOR TO STARTING ANY WORK.

DO NOT SCALE OFF THIS DRAWING.

THREEFOLD ARCHITECTURE
PO BOX 7208
SYDENHAM
CHRISTCHURCH 8240
P (Daniel) 021 100 7185
P (Bryce) 027 425 0644
admin@threefoldarchitecture.co.nz

PROJECT:
NEW HOUSE FOR RICHARD WILLIAMS & JOANNA HEWSON-WILLIAMS

54 RIVERSLEA ROAD NORTHLAKE WANAKA

DRAWING TITLE:
FLOOR PLAN LAYOUT

SCALE:	1:100@A2	DRAWING NO.:	A-2.01
DRAWN:	SM		
CHECKED:	BM	CURRENT REVISION:	G
JOB NO.:	2572		



01 3D VIEW



02 3D VIEW



03 3D VIEW



04 3D VIEW

STATUS / REVISION:

ISSUE	DATE	REV
CONCEPT DESIGN	07/12/2025	A
CONCEPT DESIGN	23/03/2026	B
CONCEPT DESIGN	11/06/2026	C
DEVELOPED DESIGN	18/06/2026	D
DEVELOPED DESIGN	22/06/2026	E
DEVELOPED DESIGN	06/07/2026	F
DEVELOPED DESIGN	28/07/2026	G

ISSUED FOR:

RESOURCE CONSENT

NOTES:

THIS DRAWING IS COPYRIGHT AND SHALL NOT BE USED OR REPRODUCED IN ANY FORM WITHOUT THE WRITTEN APPROVAL FROM THREEFOLD ARCHITECTURE LTD. COPYRIGHT © THREEFOLD ARCHITECTURE LTD.

ALL CONTRACTORS SHALL VERIFY ALL DIMENSIONS AND LEVELS PRIOR TO STARTING ANY WORK.

DO NOT SCALE OFF THIS DRAWING.

THREEFOLD ARCHITECTURE

PO BOX 7208
SYDENHAM
CHRISTCHURCH 8240

P (Daniel) 021 100 7185
P (Bryce) 027 425 0644
admin@threefoldarchitecture.co.nz

PROJECT:

NEW HOUSE FOR RICHARD WILLIAMS & JOANNA HEWSON-WILLIAMS

54 RIVERSLEA ROAD NORTHLAKE WANAKA


DRAWING TITLE:

3D VIEWS

SCALE:	1:491.63@A2	DRAWING NO.:	A-3.01
DRAWN:	SM		
CHECKED:	BM	CURRENT REVISION:	G
JOB NO.:	2572		




05 3D VIEW

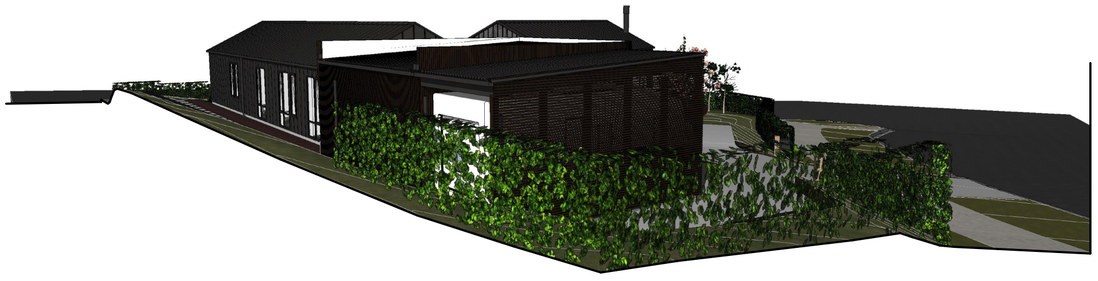

06 3D VIEW



07 3D VIEW

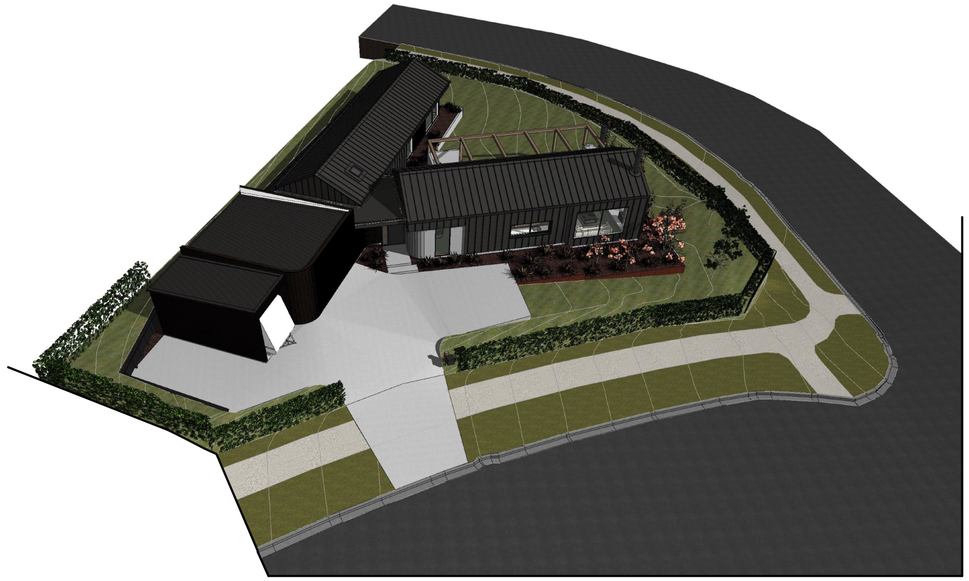

08 3D VIEW



09 3D VIEW

STATUS / REVISION:

ISSUE	DATE	REV
CONCEPT DESIGN	07/12/2025	A
CONCEPT DESIGN	23/03/2026	B
CONCEPT DESIGN	11/06/2026	C
DEVELOPED DESIGN	18/06/2026	D
DEVELOPED DESIGN	22/06/2026	E
DEVELOPED DESIGN	06/07/2026	F
DEVELOPED DESIGN	28/07/2026	G

ISSUED FOR:

RESOURCE CONSENT

NOTES:

THIS DRAWING IS COPYRIGHT AND SHALL NOT BE USED OR REPRODUCED IN ANY FORM WITHOUT THE WRITTEN APPROVAL FROM THREEFOLD ARCHITECTURE LTD. COPYRIGHT © THREEFOLD ARCHITECTURE LTD.

ALL CONTRACTORS SHALL VERIFY ALL DIMENSIONS AND LEVELS PRIOR TO STARTING ANY WORK.

DO NOT SCALE OFF THIS DRAWING.

THREEFOLD ARCHITECTURE

PO BOX 7208
SYDENHAM
CHRISTCHURCH 8240

P (Daniel) 021 100 7185
P (Bryce) 027 425 0644
admin@threefoldarchitecture.co.nz

PROJECT:

NEW HOUSE FOR RICHARD WILLIAMS & JOANNA HEWSON-WILLIAMS

54 RIVERSLEA ROAD NORTHLAKE WANAKA

DRAWING TITLE:

3D VIEWS

SCALE: 1:491.65, 1:493.89@A2


DRAWN: SM

CHECKED: BM

JOB NO.: 2572

DRAWING NO.: **A-3.02**


CURRENT REVISION: **G**

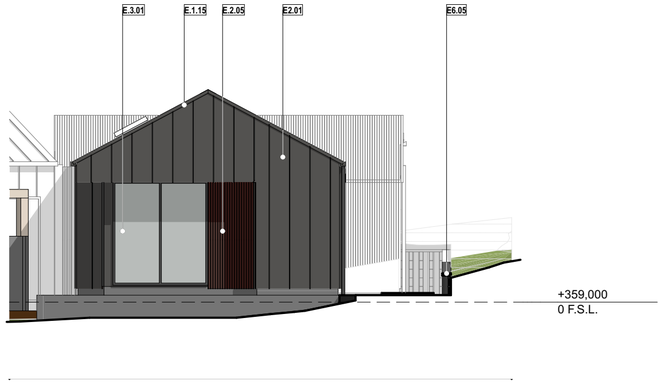


NORTH 1 ELEVATION



NORTH 2 ELEVATION

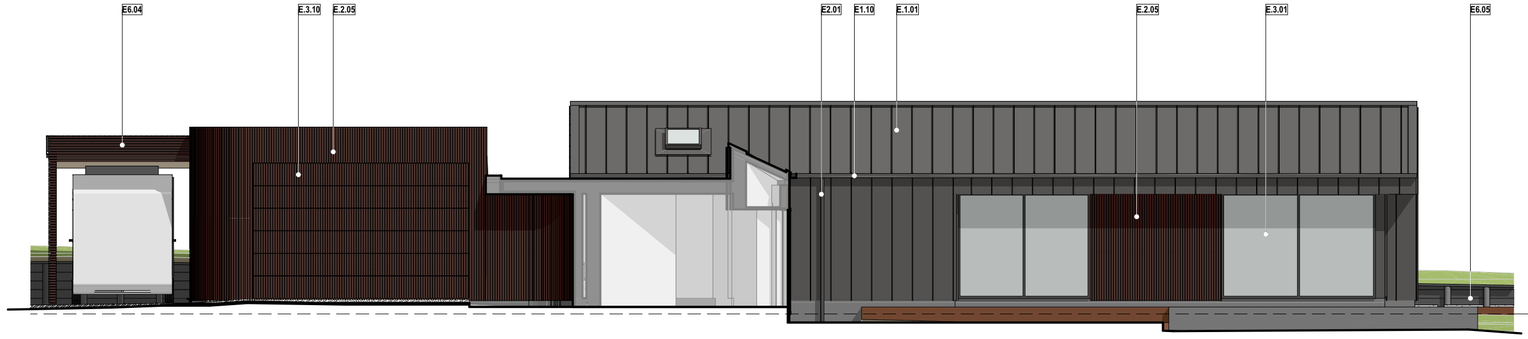

EAST 1 ELEVATION

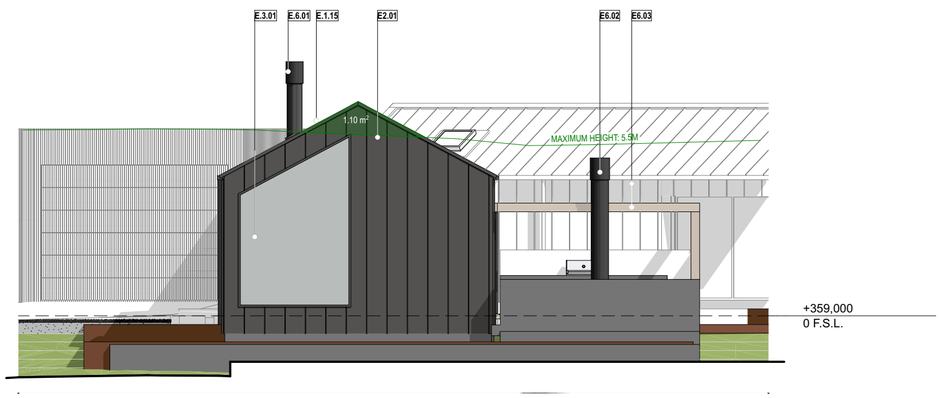

EAST 2 ELEVATION

LEGEND



METAL ROOFING - MAIN ROOF
ESPAN 470 ROOFING INCLUDING 0.55MM COLORSTEEL MAXAM, 470MM WIDE TRAY PANELS FITTED OVER CONCEALED METAL CLIPS OVER CAVIBAT BATTENS.
COLOUR - COLOUR FLAXPOD, MAXAM (LRV: 7%)



METAL ROOFING - GARAGE & CARPORT
METALCRAFT KAHU ROOFING SYSTEM INCLUDING 0.55MM COLORSTEEL MAXAM SCREW FIXED OVER ROOFING UNDERLAY ON ROOF STRUCTURE.
COLOUR - COLOUR FLAXPOD, MAXAM (LRV: 7%)



MEMBRANE ROOFING AND GUTTER
1.52MM MEMBRANE BRAND, PRODUCT NAME TPO OVER 17MM H3 PLYWOOD SARKING.
COLOUR - COLOUR NAME



GUTTERS & DOWNPIPES
COLORSTEEL MAXAM 0.55MM, 125MM SQUARE EXTERNAL GUTTERS (NO SWAGES), WITH INTERNAL BRACKETS, SNOW STRAPS @600CRS, ROUND DOWNPIPES (REFER ROOF PLAN FOR SIZES).
GUTTER COLOUR - TO MATCH E.1.01
DOWNPIPE COLOUR - TO MATCH E.1.01



FLASHINGS & FASCIAS
COLORSTEEL MAXAM 0.55MM COLORSTEEL FLASHINGS / TRIM, SCREW WITH COLOUR-MATCHED FIXINGS. 5 DEG FALL TO INDICATED EDGE. NO FASCIA OR BARGES REQUIRED.
COLOUR - FLAXPOD (LRV: 7%)



SOFFITS - FIBRE CEMENT
6MM FIBRE CEMENT SHEET SOFFIT LININGS, PAINT FINISH. 6MM EXPRESSED JOINTS, BACKED WITH MALTHOID DPC & INSEAL TAPE STRIPS.
4MM FIBRE CEMENT SHEET SOFFIT LINING. PAINT FINISH. PVC JOINTERS. *3FA 'GOOD' JOBS*
COLOUR - COLOUR NAME



METAL CLADDING
ESPAN CLADDING SYSTEM INCLUDING 0.55MM MAXAM, 470MM WIDE TRAY PANELS FITTED OVER CONCEALED METAL CLIPS OVER HORIZONTAL CAVIBAT BATTENS @600CRS, FIT LAYER B/ WRAP BETWEEN ALL METAL/TREATED TIMBER JUNCTIONS.
COLOUR - TO MATCH E.1.01



TIMBER CLADDING
ROSENFELD KIDSON SHIPLAP CLADDING SYSTEM, STAINED VERTICAL WESTERN RED CEDAR RKA500 PROFILE (65MM COVER BOARDS) OVER 45X45MM H3.2 HORIZONTAL CASTELLATED CAVITY BATTENS @480CRS MAX. CRS. FIXED OVER BUILDING WRAP ON STRUCTURE VIA 90MMX12G ASSY S/S SCREWS, CLADDING FIXED VIA 60MMX12G ASSY S/S SCREWS.
COLOUR - TBC



AAC PANEL PLASTER FINISH
RESENE CONSTRUCTION SYSTEMS/ SPECIALIZED NZ 50MM AAC RENDER SYSTEM INCLUDING CLASSICO OR CERANO ACRYLIC PLASTER RENDER OVER AUTOCLAVED AERATED CONCRETE (AAC) PANEL FIXED OVER 20/40X45MM EPS VERTICAL CAVITY BATTENS @600CRS. MAX.
COLOUR - RESENE CONCRETE™



EXTERIOR JOINERY
APL RESIDENTIAL & METRO THERMALLY BROKEN EXTERIOR WINDOW & DOOR JOINERY, WITH POWDER-COAT FINISH.
COLOUR - TO MATCH E.1.01



GARAGE DOOR
FLAT PANEL SECTIONAL GARAGE DOOR WITH AUTO OPENING GEAR. INSULATED PANELS CLAD WITH VERTICAL SHIPLAP TIMBER WEATHERBOARD TO MATCH GARAGE. NEGATIVE JOINTS TO ALLOW FOR MOVEMENT OF DOOR
COLOUR - TO MATCH E.2.05 - OVERCLAD



DECK
140X20MM GARAPA HARDWOOD DECKING, INSTALLED OVER H3.2 SG8 PINE DECK STRUCTURE WITH S/S SCREWS.
COLOUR - NATURAL



CONCRETE PATIO
100MM THICK CONCRETE SLAB PATIO.



FLUE
PROPRIETARY FIRE FLUE INCLUDING WEATHERPROOF COWL. INSTALL AS REQUIRED BY THE MANUFACTURER INCLUDING FLASHINGS. PAINT FINISH EXPOSED METAL TO MATCH ROOFING E.1.01.
COLOUR - TO MATCH E.1.01



OUTDOOR FIRE
MASPORT MATAKANA 1200 OUTDOOR WOOD FIRE WITH PROPRIETARY FLUE.
FLUE COLOUR: TO MATCH E.1.01



COVERED PERGOLA
CUSTOM CONSTRUCTED TIMBER CANOPY WITH GLAZED ROOF PITCHED ABOVE. POST SECTION POSTS AS SPECIFIED. NATURAL STAIN FINISH.
RAFTER COLOURS: TO MATCH E.1.01
NATRUAL TIMBER STAIN TO SOFFIT BATTENS AND MAIN TIMBER STRUCTURE



CARPORT
CUSTOM CONSTRUCTED TIMBER CARPORT WITH KAHU TRAPEZOIDAL PITCHED ROOF OVER. SOUTH FACE TO BE CLAD IN HORIZONTAL TIMBER SLATS. POST SECTION POSTS AS SPECIFIED.
TIMBER FINISH TO MATCH E.2.05
ROOF COLOUR: TO MATCH E.1.01



RETAINING WALL - TIMBER
LOW LEVEL (<1.0M RETAINED HEIGHT) TIMBER RETAINING WALL. EX200X50 H4 T&G WITH EX150X150MM H5 PILES, SET IN CONCRETE FOOTINGS. REFER ALSO TO CONSTRUCTION DETAILS.

BUILDING ENVELOPE RISK MATRIX		
NORTH ELEVATION		
Risk Factor	**Risk Severity**	**Risk Score**
Wind zone (per NZS 3604)	High risk	1
Number of storeys	Low risk	0
Roof/wall intersection design	Medium risk	1
Eaves width	Very high risk	5
Envelope complexity	Medium risk	1
Deck design	Low risk	0
Total Risk Score:		**8**

BUILDING ENVELOPE RISK MATRIX		
EAST ELEVATION		
Risk Factor	**Risk Severity**	**Risk Score**
Wind zone (per NZS 3604)	High risk	1
Number of storeys	Low risk	0
Roof/wall intersection design	Medium risk	1
Eaves width	Very high risk	5
Envelope complexity	Medium risk	1
Deck design	Low risk	0
Total Risk Score:		**8**

STATUS / REVISION:

ISSUE	DATE	REV
CONCEPT DESIGN	23/03/2026	B
CONCEPT DESIGN	11/06/2026	C
DEVELOPED DESIGN	18/06/2026	D
DEVELOPED DESIGN	22/06/2026	E
DEVELOPED DESIGN	06/07/2026	F
DEVELOPED DESIGN	28/07/2026	G

ISSUED FOR:
RESOURCE CONSENT

NOTES:

THIS DRAWING IS COPYRIGHT AND SHALL NOT BE USED OR REPRODUCED IN ANY FORM WITHOUT THE WRITTEN APPROVAL FROM THREEFOLD ARCHITECTURE LTD. COPYRIGHT © THREEFOLD ARCHITECTURE LTD.

ALL CONTRACTORS SHALL VERIFY ALL DIMENSIONS AND LEVELS PRIOR TO STARTING ANY WORK.

DO NOT SCALE OFF THIS DRAWING.


THREEFOLD ARCHITECTURE
PO BOX 7208
SYDENHAM
CHRISTCHURCH 8240
P (Daniel) 021 100 7185
P (Bryce) 027 425 0644
admin@threefoldarchitecture.co.nz

PROJECT:
NEW HOUSE FOR RICHARD WILLIAMS & JOANNA HEWSON-WILLIAMS


54 RIVERSLEA ROAD NORTHLAKE WANAKA

DRAWING TITLE:
ELEVATIONS

SCALE: 1:100@A2
DRAWN: SM
CHECKED: BM
JOB NO.: 2572
DRAWING NO.: **A-3.03**
CURRENT REVISION: **G**

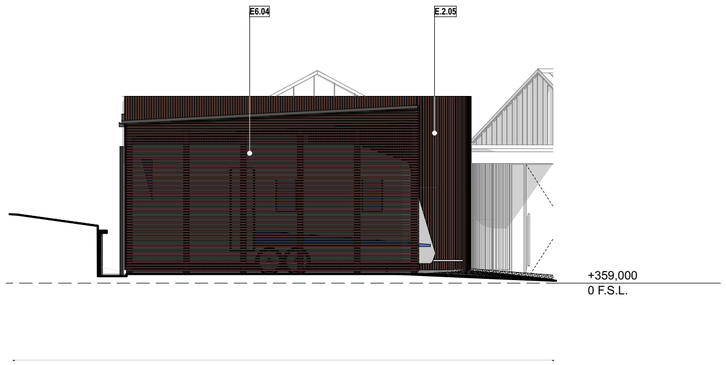

SOUTH 1 ELEVATION

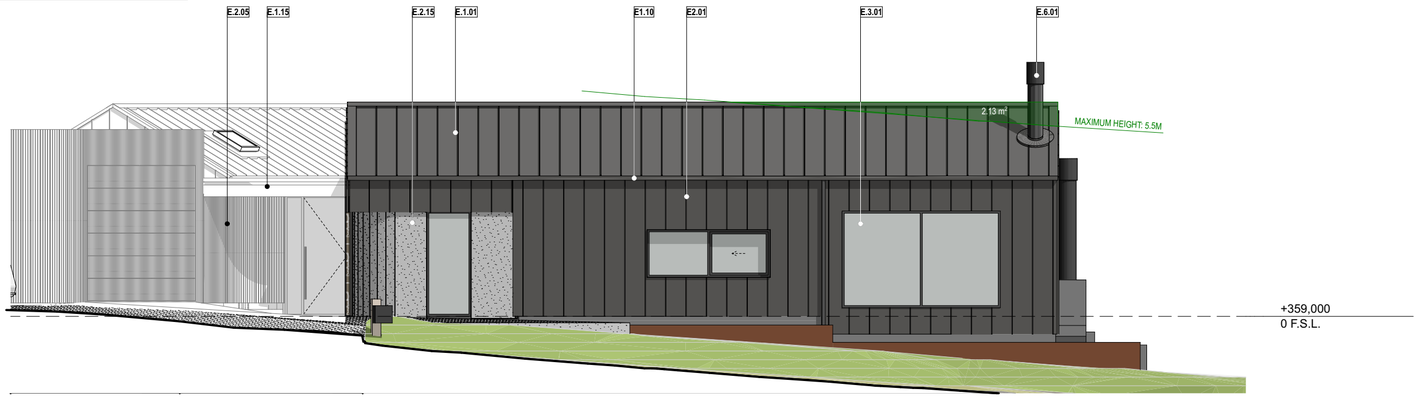

SOUTH 2 ELEVATION



WEST ELEVATION

LEGEND

E.1.01 — METAL ROOFING - MAIN ROOF
ESPAN 470 ROOFING INCLUDING 0.55MM COLORSTEEL MAXAM, 470MM WIDE TRAY PANELS FITTED OVER CONCEALED METAL CLIPS OVER CAVIBAT BATTENS.
COLOUR - COLOUR FLAXPOD, MAXAM (LRV: 7%)

E.1.02 — METAL ROOFING - GARAGE & CARPORT
METALCRAFT KAHU ROOFING SYSTEM INCLUDING 0.55MM COLORSTEEL MAXAM SCREW FIXED OVER ROOFING UNDERLAY ON ROOF STRUCTURE.
COLOUR - COLOUR FLAXPOD, MAXAM (LRV: 7%)

E.1.05 — MEMBRANE ROOFING AND GUTTER
1.52MM MEMBRANE BRAND, PRODUCT NAME TPO OVER 17MM H3 PLYWOOD SARKING.
COLOUR - COLOUR NAME

E.1.10 — GUTTERS & DOWNPIPES
COLORSTEEL MAXAM 0.55MM, 125MM SQUARE EXTERNAL GUTTERS (NO SWAGES), WITH INTERNAL BRACKETS, SNOW STRAPS @600CRS, ROUND DOWNPIPES (REFER ROOF PLAN FOR SIZES).
GUTTER COLOUR - TO MATCH E.1.01
DOWNPIPE COLOUR - TO MATCH E.1.01

E.1.15 — FLASHINGS & FASCIAS
COLORSTEEL MAXAM 0.55MM COLORSTEEL FLASHINGS / TRIM, SCREW WITH COLOUR-MATCHED FIXINGS. 5 DEG FALL TO INDICATED EDGE. NO FASCIA OR BARGES REQUIRED.
COLOUR - FLAXPOD (LRV: 7%)

E.1.21 — SOFFITS - FIBRE CEMENT
6MM FIBRE CEMENT SHEET SOFFIT LININGS, PAINT FINISH. 6MM EXPRESSED JOINTS, BACKED WITH MALTHOID DPC & INSEAL TAPE STRIPS.
4MM FIBRE CEMENT SHEET SOFFIT LINING. PAINT FINISH. PVC JOINTERS. *3FA 'GOOD' JOBS*
COLOUR - COLOUR NAME

E2.01 — METAL CLADDING
ESPAN CLADDING SYSTEM INCLUDING 0.55MM MAXAM, 470MM WIDE TRAY PANELS FITTED OVER CONCEALED METAL CLIPS OVER HORIZONTAL CAVIBAT BATTENS @600CRS, FIT LAYER B/ WRAP BETWEEN ALL METAL/TREATED TIMBER JUNCTIONS.
COLOUR - TO MATCH E.1.01

E.2.05 — TIMBER CLADDING
ROSENFELD KIDSON SHIPLAP CLADDING SYSTEM, STAINED VERTICAL WESTERN RED CEDAR RKA500 PROFILE (65MM COVER BOARDS) OVER 45X45MM H3.2 HORIZONTAL CASTELLATED CAVITY BATTENS @480CRS MAX. CRS. FIXED OVER BUILDING WRAP ON STRUCTURE VIA 90MMX12G ASSY S/S SCREWS, CLADDING FIXED VIA 60MMX12G ASSY S/S SCREWS.
COLOUR - TBC

E.2.15 — AAC PANEL PLASTER FINISH
RESENE CONSTRUCTION SYSTEMS/ SPECIALIZED NZ 50MM AAC RENDER SYSTEM INCLUDING CLASSICO OR CERANO ACRYLIC PLASTER RENDER OVER AUTOCLAVED AERATED CONCRETE (AAC) PANEL FIXED OVER 20/40X45MM EPS VERTICAL CAVITY BATTENS @600CRS. MAX.
COLOUR - RESENE CONCRETE™

E.3.01 — EXTERIOR JOINERY
APL RESIDENTIAL & METRO THERMALLY BROKEN EXTERIOR WINDOW & DOOR JOINERY. WITH POWDER-COAT FINISH.
COLOUR - TO MATCH E.1.01

E.3.10 — GARAGE DOOR
FLAT PANEL SECTIONAL GARAGE DOOR WITH AUTO OPENING GEAR. INSULATED PANELS CLAD WITH VERTICAL SHIPLAP TIMBER WEATHERBOARD TO MATCH GARAGE. NEGATIVE JOINTS TO ALLOW FOR MOVEMENT OF DOOR
COLOUR - TO MATCH E.2.05 - OVERCLAD

E.5.01 — DECK
140X20MM GARAPA HARDWOOD DECKING, INSTALLED OVER H3.2 SG8 PINE DECK STRUCTURE WITH S/S SCREWS.
COLOUR - NATURAL

E5.02 — CONCRETE PATIO
100MM THICK CONCRETE SLAB PATIO.

E.6.01 — FLUE
PROPRIETARY FIRE FLUE INCLUDING WEATHERPROOF COWL. INSTALL AS REQUIRED BY THE MANUFACTURER INCLUDING FLASHINGS. PAINT FINISH EXPOSED METAL TO MATCH ROOFING E.1.01.
COLOUR - TO MATCH E.1.01

E.6.02 — OUTDOOR FIRE
MASPORT MATAKANA 1200 OUTDOOR WOOD FIRE WITH PROPRIETARY FLUE.
FLUE COLOUR: TO MATCH E.1.01

E6.03 — COVERED PERGOLA
CUSTOM CONSTRUCTED TIMBER CANOPY WITH GLAZED ROOF PITCHED ABOVE. POST SECTION POSTS AS SPECIFIED. NATURAL STAIN FINISH.
RAFTER COLOURS: TO MATCH E.1.01
NATRUAL TIMBER STAIN TO SOFFIT BATTENS AND MAIN TIMBER STRUCTURE

E6.04 — CARPORT
CUSTOM CONSTRUCTED TIMBER CARPORT WITH KAHU TRAPEZOIDAL PITCHED ROOF OVER. SOUTH FACE TO BE CLAD IN HORIZONTAL TIMBER SLATS. POST SECTION POSTS AS SPECIFIED.
TIMBER FINISH TO MATCH E.2.05
ROOF COLOUR: TO MATCH E.1.01

E6.05 — RETAINING WALL - TIMBER
LOW LEVEL (<1.0M RETAINED HEIGHT) TIMBER RETAINING WALL. EX200X50 H4 T&G WITH EX150X150MM H5 PILES, SET IN CONCRETE FOOTINGS. REFER ALSO TO CONSTRUCTION DETAILS.

BUILDING ENVELOPE RISK MATRIX		
SOUTH ELEVATION		
Risk Factor	**Risk Severity**	**Risk Score**
Wind zone (per NZS 3604)	High risk	1
Number of storeys	Low risk	0
Roof/wall intersection design	High risk	3
Eaves width	Very high risk	5
Envelope complexity	High risk	3
Deck design	Low risk	0
Total Risk Score:		**12**

BUILDING ENVELOPE RISK MATRIX		
WEST ELEVATION		
Risk Factor	**Risk Severity**	**Risk Score**
Wind zone (per NZS 3604)	High risk	1
Number of storeys	Low risk	0
Roof/wall intersection design	High risk	3
Eaves width	Very high risk	5
Envelope complexity	High risk	3
Deck design	Low risk	0
Total Risk Score:		**12**

STATUS / REVISION:

ISSUE	DATE	REV
CONCEPT DESIGN	23/03/2026	B
CONCEPT DESIGN	11/06/2026	C
DEVELOPED DESIGN	18/06/2026	D
DEVELOPED DESIGN	22/06/2026	E
DEVELOPED DESIGN	06/07/2026	F
DEVELOPED DESIGN	28/07/2026	G

ISSUED FOR:
RESOURCE CONSENT

NOTES:

THIS DRAWING IS COPYRIGHT AND SHALL NOT BE USED OR REPRODUCED IN ANY FORM WITHOUT THE WRITTEN APPROVAL FROM THREEFOLD ARCHITECTURE LTD. COPYRIGHT © THREEFOLD ARCHITECTURE LTD.

ALL CONTRACTORS SHALL VERIFY ALL DIMENSIONS AND LEVELS PRIOR TO STARTING ANY WORK.

DO NOT SCALE OFF THIS DRAWING.

THREEFOLD ARCHITECTURE
PO BOX 7208
SYDENHAM
CHRISTCHURCH 8240
P (Daniel) 021 100 7185
P (Bryce) 027 425 0644
admin@threefoldarchitecture.co.nz

PROJECT:
NEW HOUSE FOR RICHARD WILLIAMS & JOANNA HEWSON-WILLIAMS

54 RIVERSLEA ROAD NORTHLAKE WANAKA

DRAWING TITLE:
ELEVATIONS

SCALE:	1:100@A2	DRAWING NO.:	A-3.04
DRAWN:	SM		
CHECKED:	BM	CURRENT REVISION:	G
JOB NO.:	2572		