LAURENCE TRACQUI

A001	M	COVER PAGE
A002	M	SITE PLAN
A003	M	CUT PLAN
A005	M	FLOOR PLAN
A006	M	ROOF PLAN
A007	M	CEILING PLAN
A008	M	ELEVATIONS
A009	M	ELEVATIONS
A010	M	3D VIEWS
A011	M	3D VIEWS
A012	M	3D VIEWS
A013	M	3D VIEWS
A020	M	SECTIONS
A021	M	SECTIONS
A022	M	SECTIONS

DO NOT SCALE - IF IN DOUBT ASK

PEARCE
ARCHITECTURE
Tim Pearce 0226100800
tim@pearcearchitecture.co.nz
www.pearcearchitecture.co.nz

DAVID REID
HOMES


THESE DRAWINGS ARE PROTECTED BY COPYRIGHT

DRAWING TITLE:
COVER SHEET

CLIENT:
LAURENCE TRACQUI

16.07.2026

DRAWING NUMBER:	SCALE:	REV:
A001	AS SHOWN	M

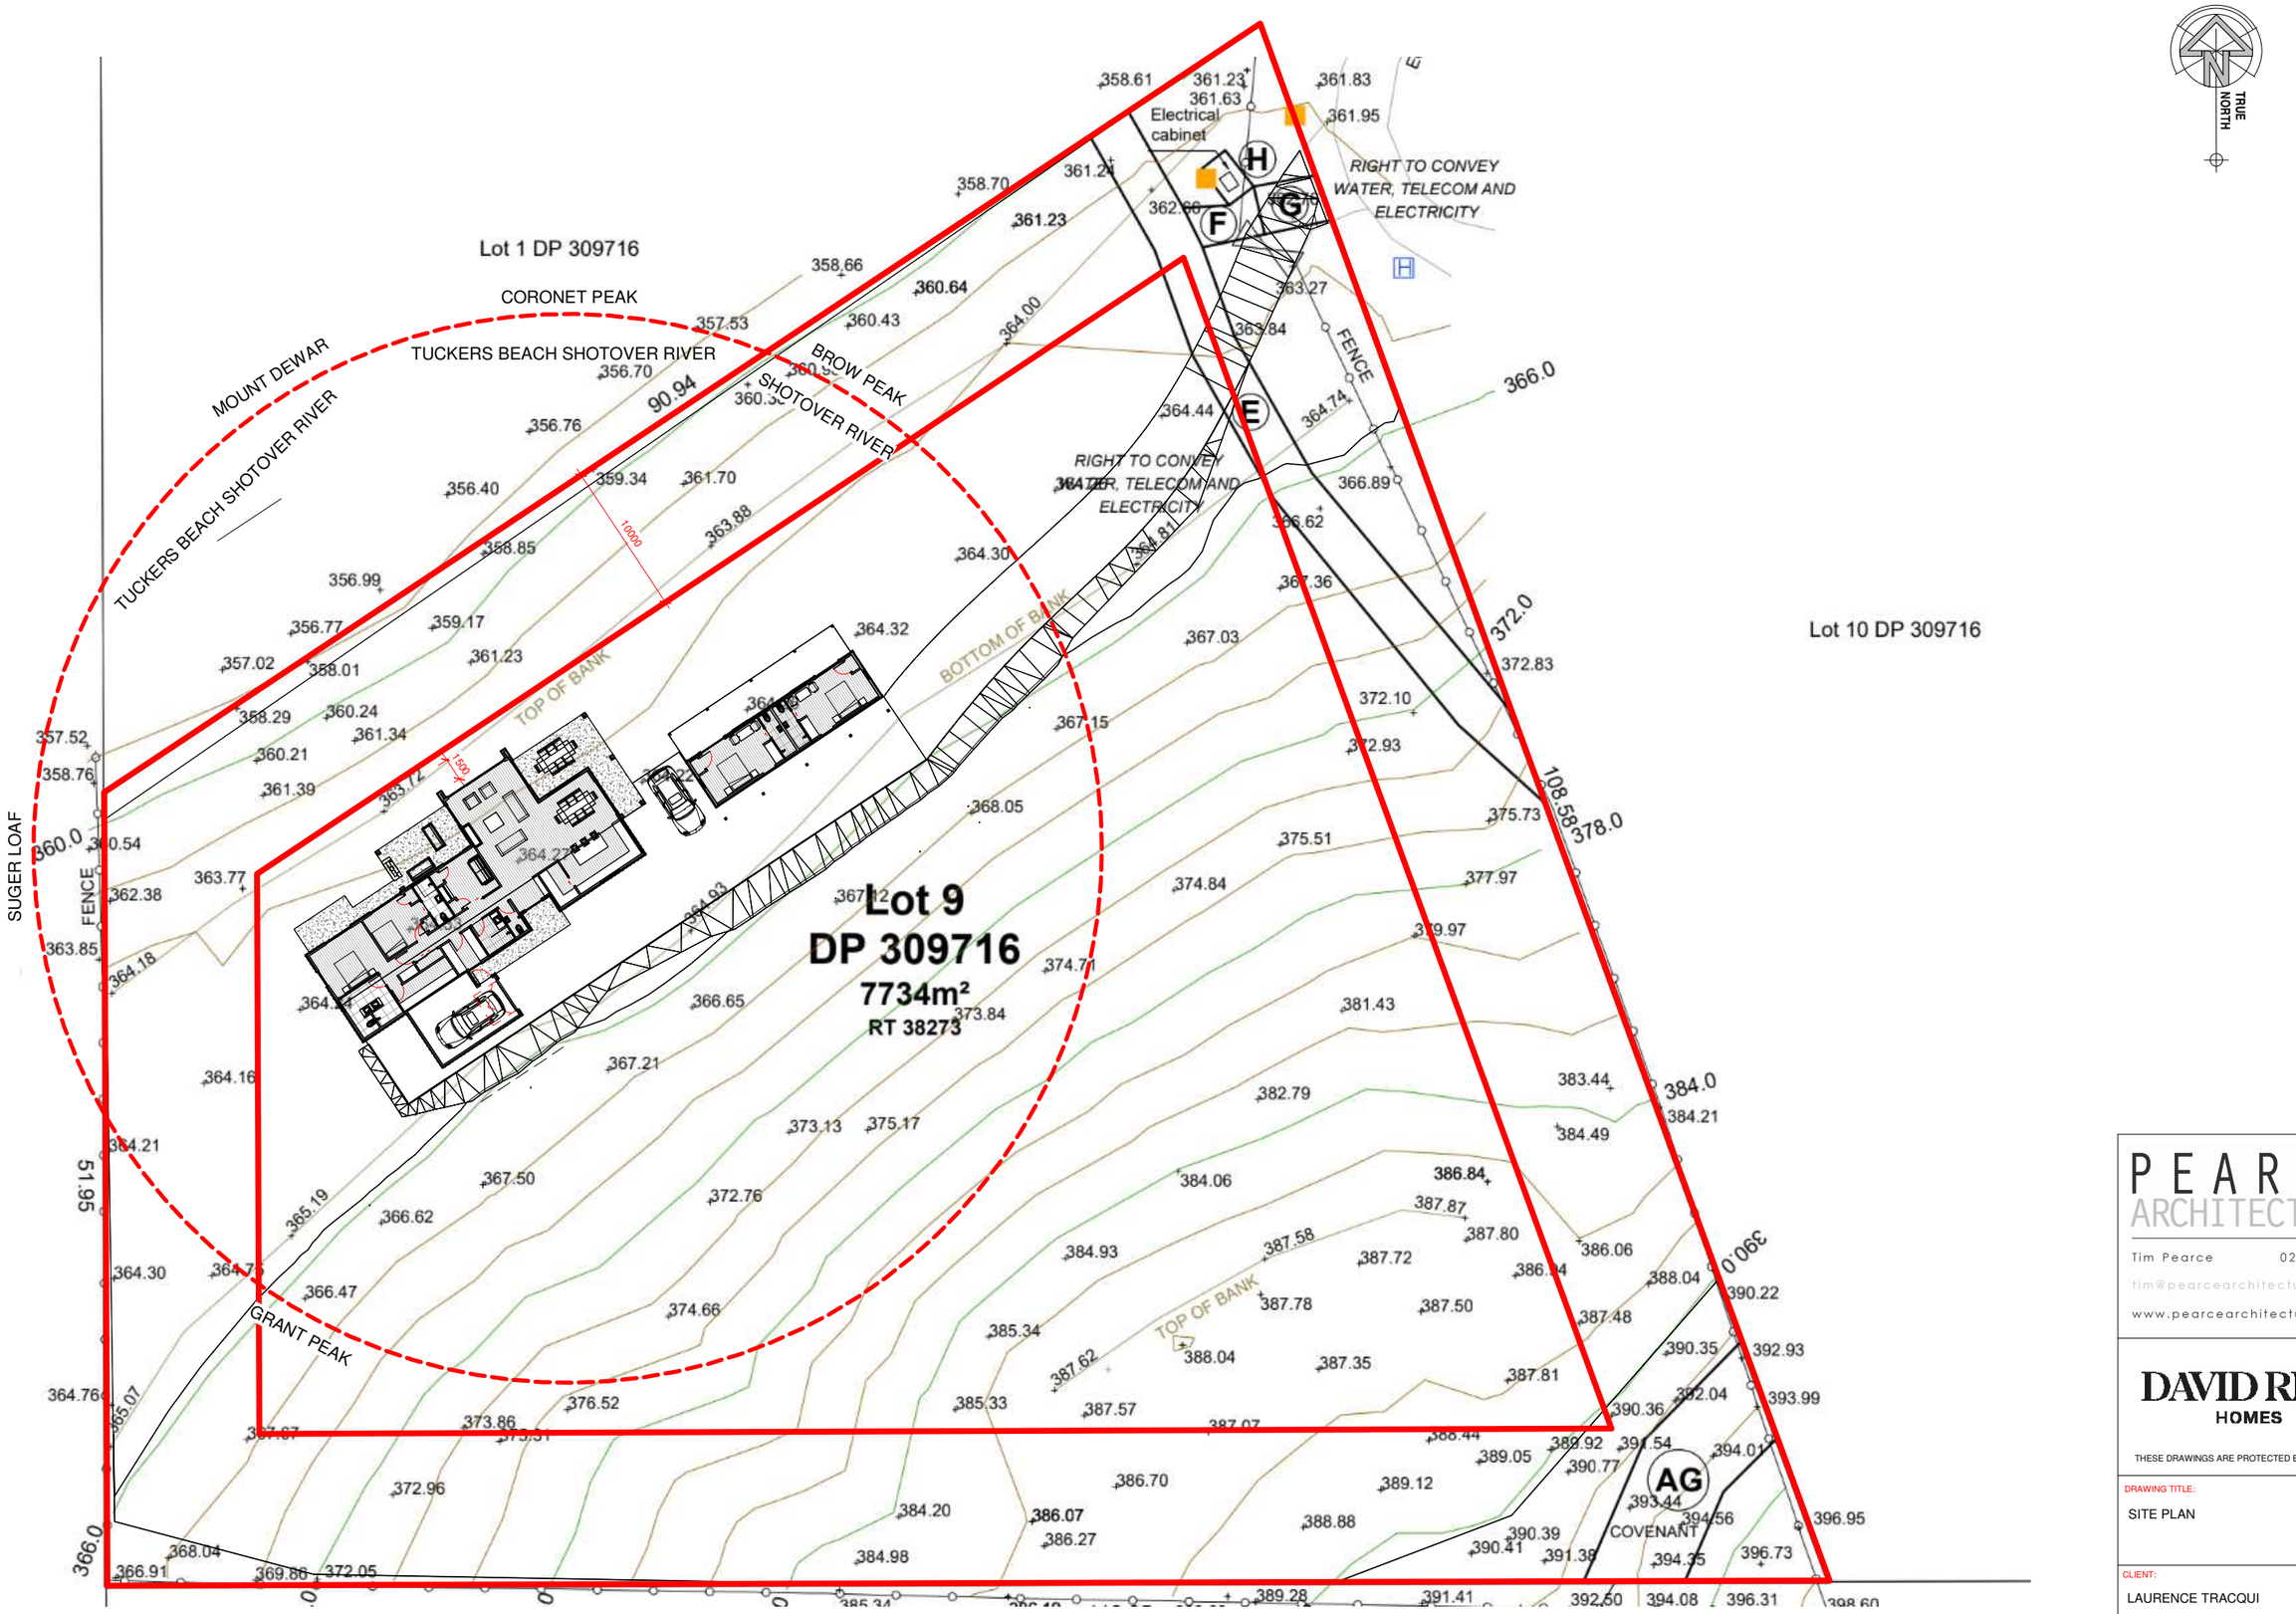

SITE PLAN
1:400 @ A3

DO NOT SCALE - IF IN DOUBT ASK

PEARCE ARCHITECTURE
Tim Pearce 0226100800
tim@pearcearchitecture.co.nz
www.pearcearchitecture.co.nz

DAVID REID HOMES


THESE DRAWINGS ARE PROTECTED BY COPYRIGHT

DRAWING TITLE: SITE PLAN

CLIENT: LAURENCE TRACQUI

16.07.2026

DRAWING NUMBER:	SCALE:	REV:
A002	AS SHOWN	M

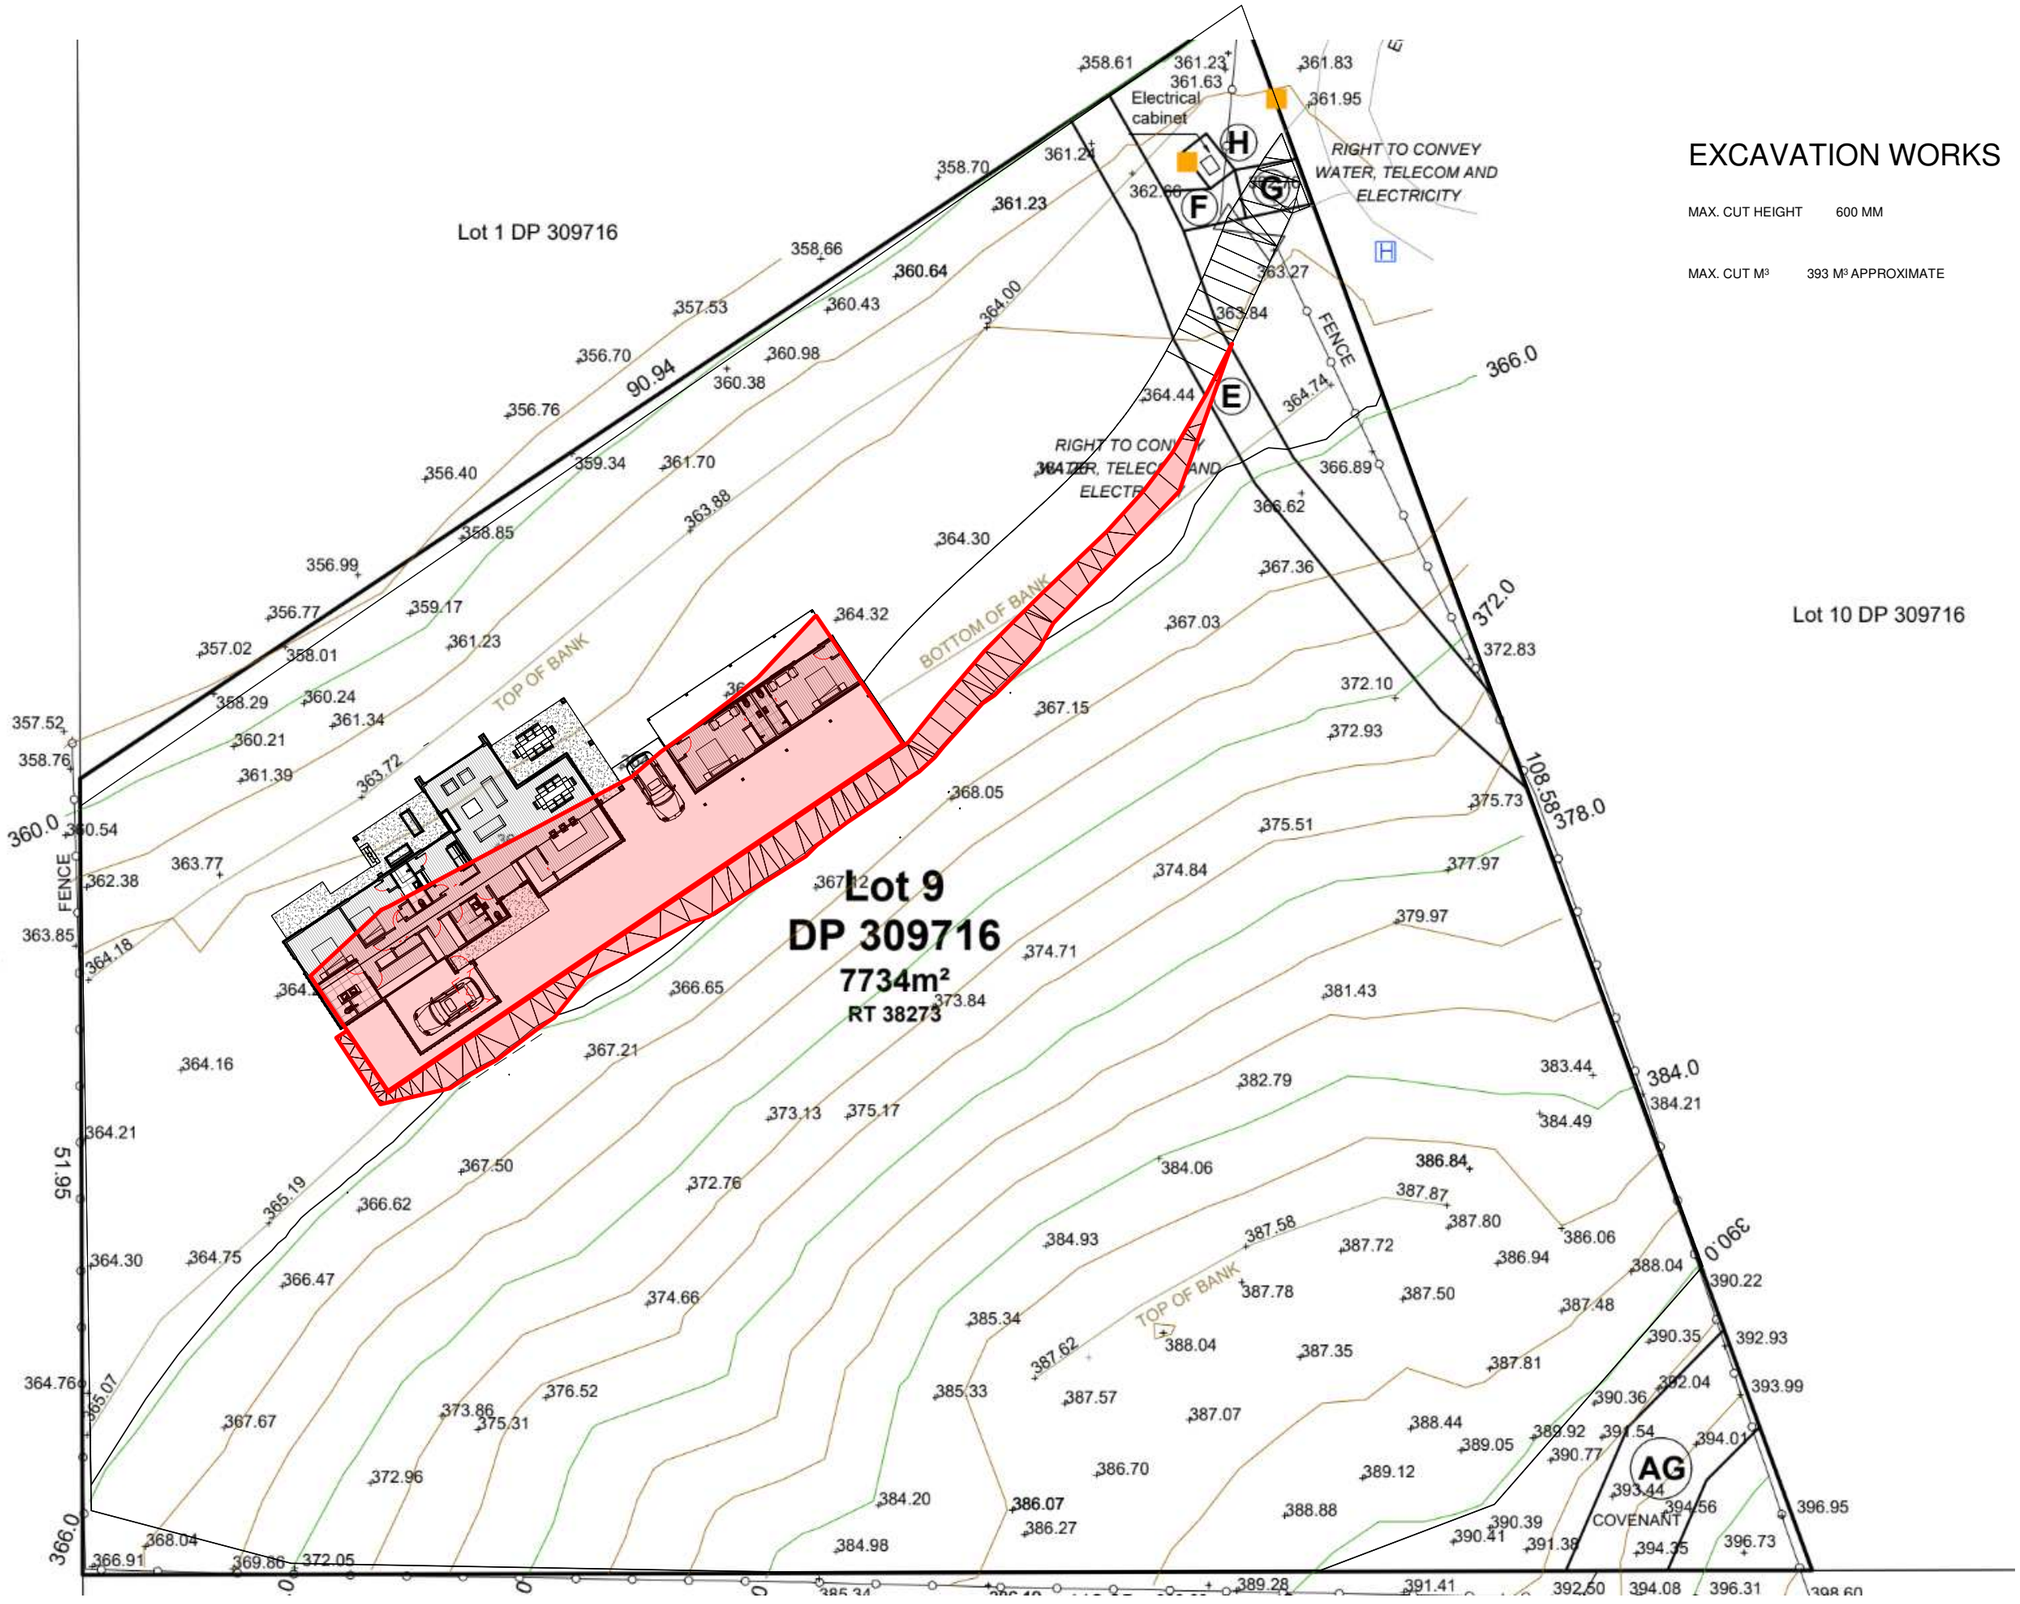

EXCAVATION WORKS

MAX. CUT HEIGHT 600 MM

MAX. CUT M³ 393 M³ APPROXIMATE

TRUE NORTH

DO NOT SCALE - IF IN DOUBT ASK

PEARCE ARCHITECTURE

Tim Pearce 0226100800

tim@pearcearchitecture.co.nz

www.pearcearchitecture.co.nz

DAVID REID HOMES


THESE DRAWINGS ARE PROTECTED BY COPYRIGHT

DRAWING TITLE: CUT PLAN

CLIENT: LAURENCE TRACQUI

16.07.2026

DRAWING NUMBER:	SCALE:	REV:
A003	AS SHOWN	M

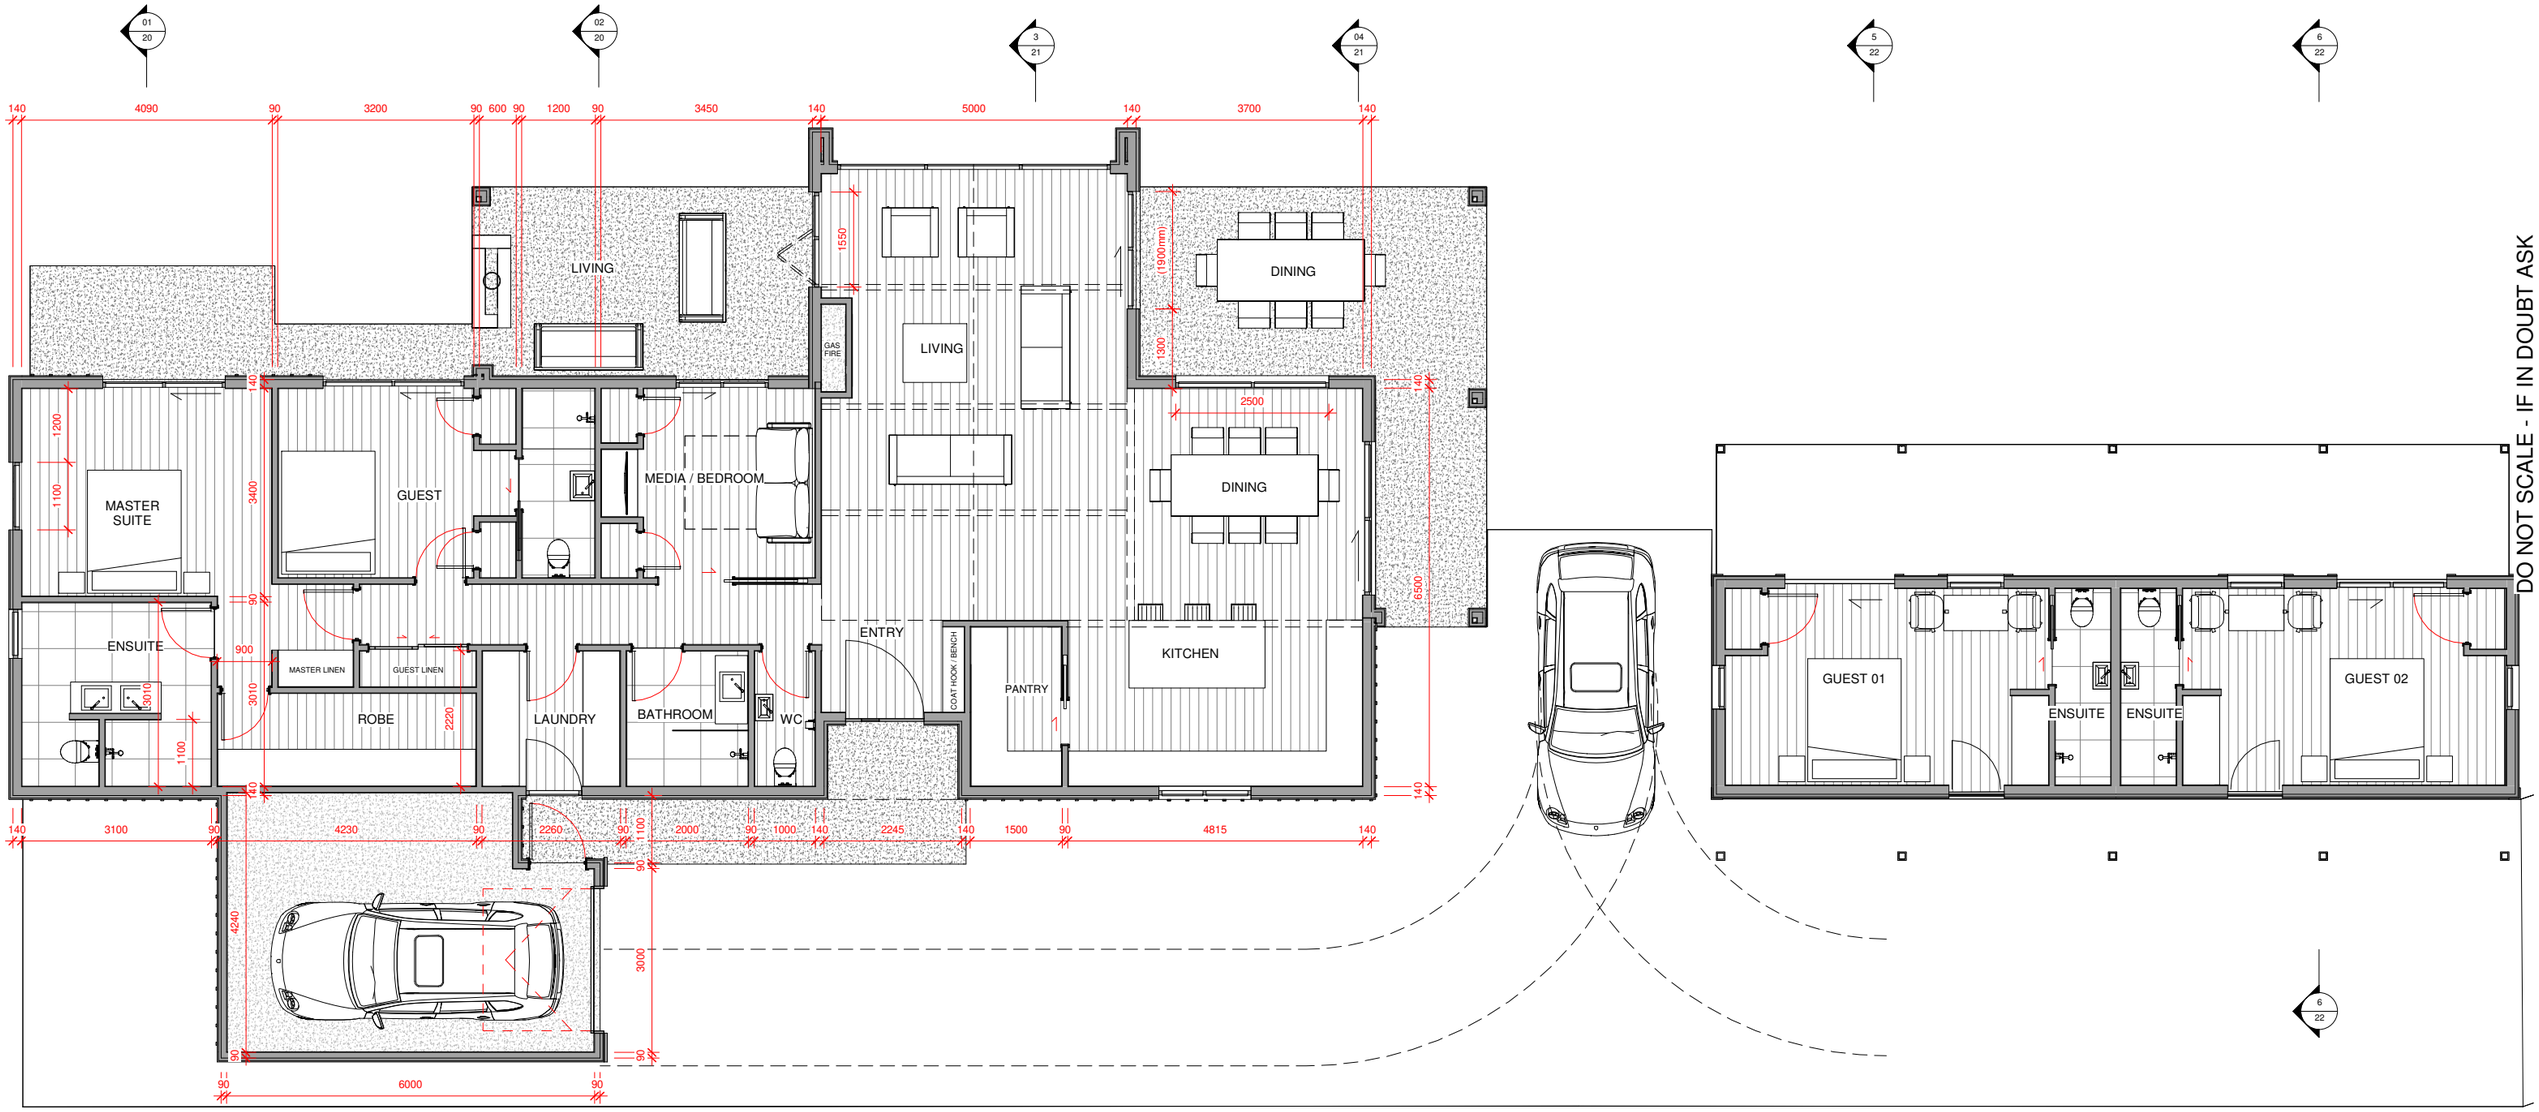

DO NOT SCALE - IF IN DOUBT ASK

HOUSE 191.4 SQM

GROUND FLOOR LEVEL

1:100 @ A3

UNITS 45 SQM

PEARCE ARCHITECTURE

Tim Pearce 0226100800

tim@pearcearchitecture.co.nz

www.pearcearchitecture.co.nz

DAVID REID HOMES

THESE DRAWINGS ARE PROTECTED BY COPYRIGHT

DRAWING TITLE: FLOOR PLAN

CLIENT: LAURENCE TRACQUI

16.07.2026

DRAWING NUMBER:	SCALE:	REV:
A005	AS SHOWN	M



DO NOT SCALE - IF IN DOUBT ASK

PEARCE
ARCHITECTURE
Tim Pearce 0226100800
tim@pearcearchitecture.co.nz
www.pearcearchitecture.co.nz

DAVID REID
HOMES


THESE DRAWINGS ARE PROTECTED BY COPYRIGHT

DRAWING TITLE:
ROOF PLAN

CLIENT:
LAURENCE TRACQUI

16.07.2026

DRAWING NUMBER:	SCALE:	REV:
A006	AS SHOWN	M

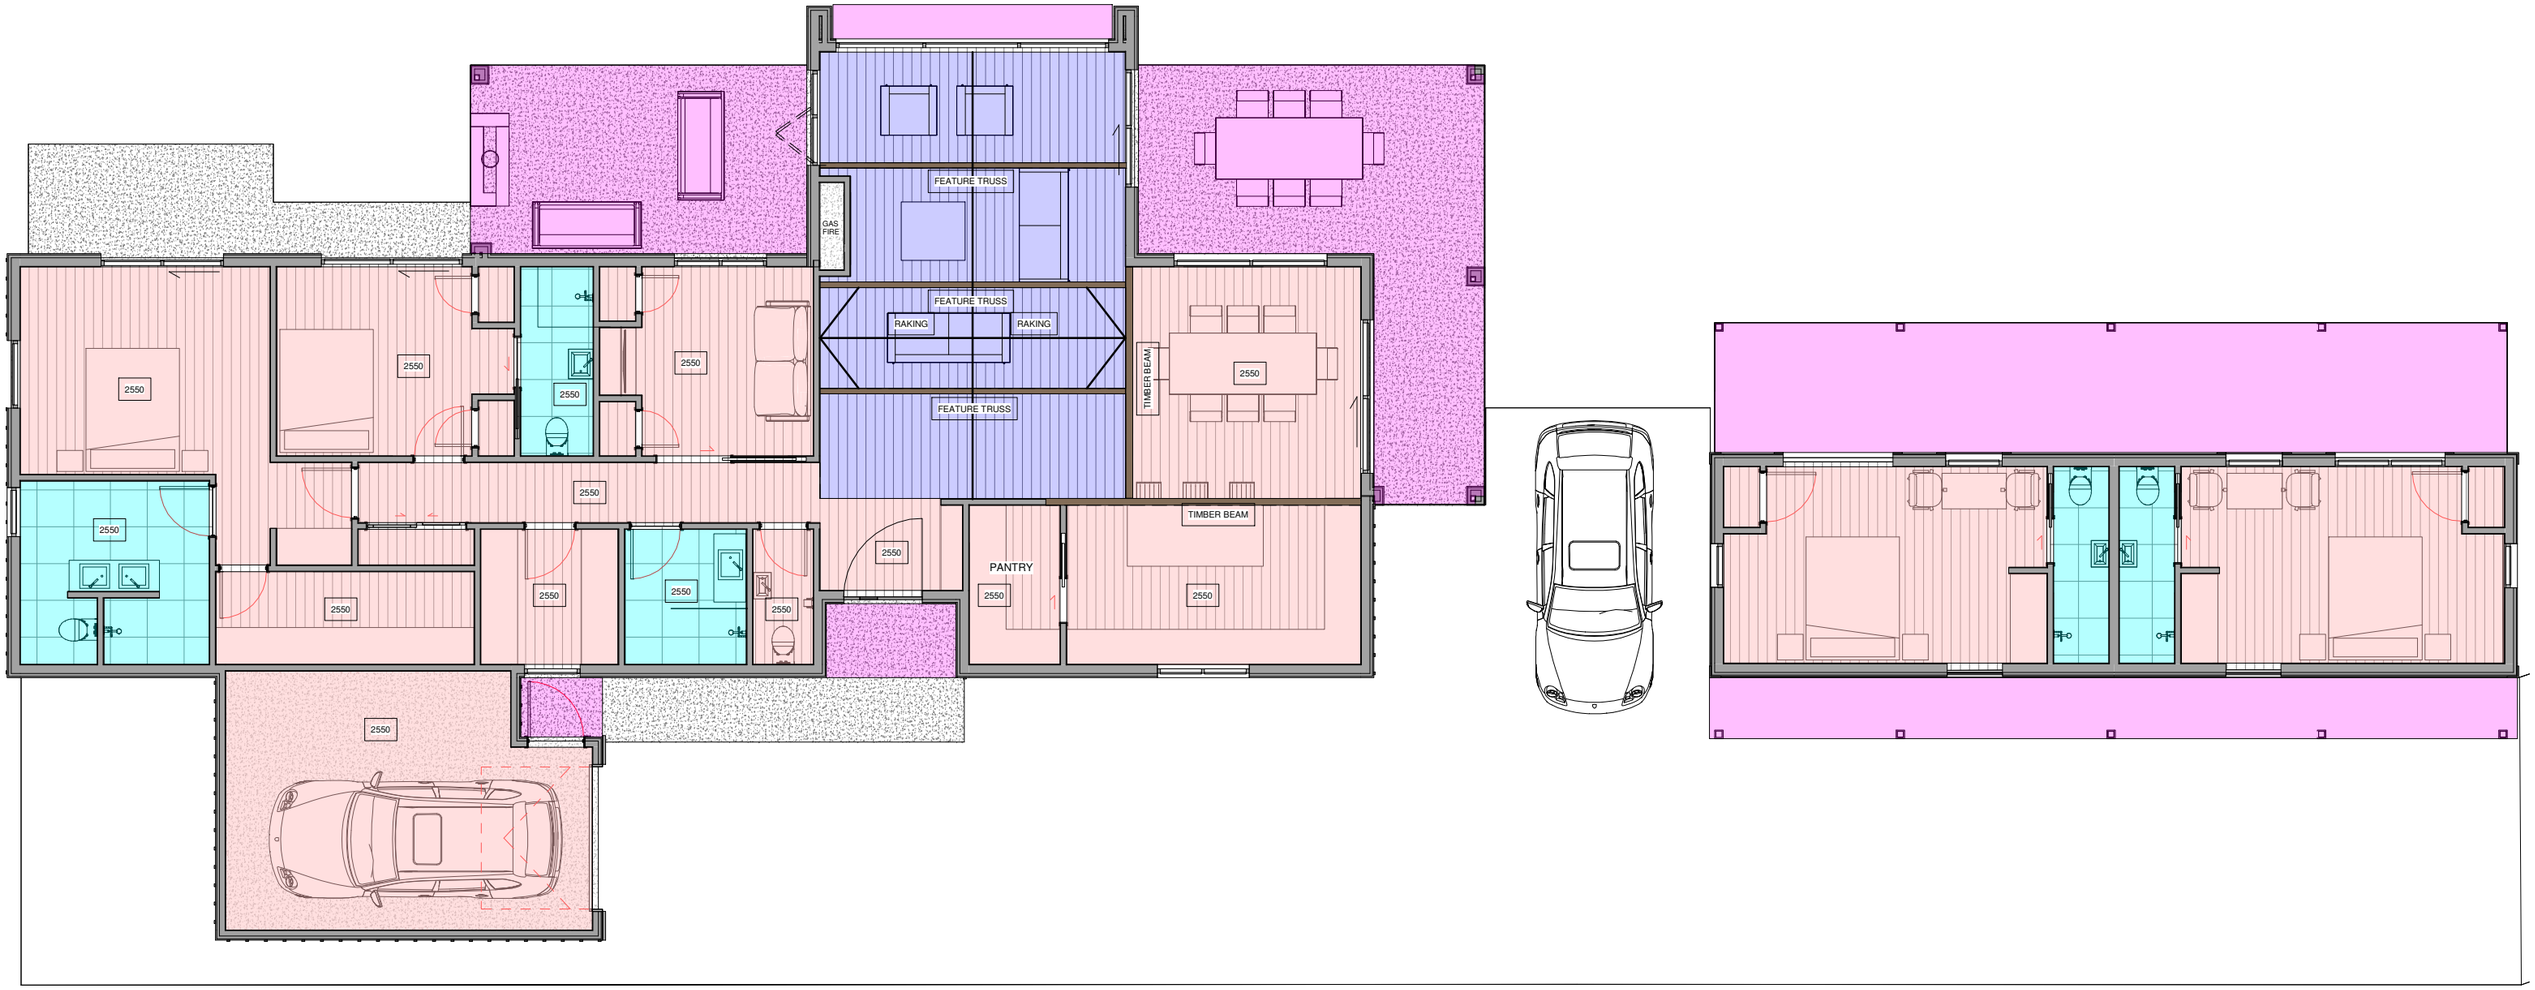

FLAT CEILING GIB RHONDO-600 CRS & 13mm AQUALINE GIB F4 FINISH

FLAT CEILING GIB RHONDO-600 CRS & 13mm STANDARD GIB F4 FINISH

RAKING GIB RHONDO-600 CRS & 13mm STANDARD GIB F4 FINISH

FLAT SOFFIT 12MM PLY WITH NEGATIVE DETAIL

DO NOT SCALE - IF IN DOUBT ASK

PEARCE ARCHITECTURE
Tim Pearce 0226100800
tim@pearcearchitecture.co.nz
www.pearcearchitecture.co.nz

DAVID REID HOMES

THESE DRAWINGS ARE PROTECTED BY COPYRIGHT

DRAWING TITLE:
CEILING PLAN

CLIENT:
LAURENCE TRACQUI

16.07.2026

DRAWING NUMBER:	SCALE:	REV:
A007	AS SHOWN	M



DO NOT SCALE - IF IN DOUBT ASK

WALL FINISH	WALL FINISH	WALL FINISH	WALL FINISH	EXPOSED FOUNDATIONS	ENTRY & OUTDOOR AREA SOFFITS (HOUSE ONLY)
BOARD & BATTEN-300CRS PAINTED FLAXPOD	HP51 VERTICAL ACCOYA WEATHERBOARD. POSTS WOOD X OIL DAMPER OR SIMILAR	HP62 HORIZONTAL ACCOYA WEATHERBOARD BEVEL BACKED WOOD X OIL DAMPER OR SIMILAR	50MM BAGGED SCHIST	PLASTER & PAINT FLAXPOD PAINT FINISH	GROOVED HARDIE WITH 18 X 65 BATTENS OVER JOINS
GABLE ROOF FINISHES	COTTAGE ROOF FINISHES	GLAZING FRAMES - HOUSE	GLAZING FRAMES - COTTAGE	GARAGE DOOR	ROOF TRIMS
PITCHED 0.55 ALPINE TRAY NO SWAGE COLOURSTEEL ROOFING COLOUR FLAXPOD G10 FINISH	CORRUGATED 0.55 ROOFING COLOUR SANDSTONE GREY	COAL DUST POWDERCOATED FINISH	WARM WHITE PEARL MATT POWDERCOATED FINISH	FLAXPOD G10 FINISH	ALL ROOF FLASHINGS, DOWNPIPES BOX GUTTER ROOF PENETRATIONS FLAXPOD G10 FINISH



PEARCE ARCHITECTURE

Tim Pearce 0226100800

tim@pearcearchitecture.co.nz

www.pearcearchitecture.co.nz

DAVID REID HOMES


THESE DRAWINGS ARE PROTECTED BY COPYRIGHT


DRAWING TITLE:
ELEVATIONS


CLIENT:
LAURENCE TRACQUI

16.07.2026

DRAWING NUMBER:	SCALE:	REV:
A008	AS SHOWN	M

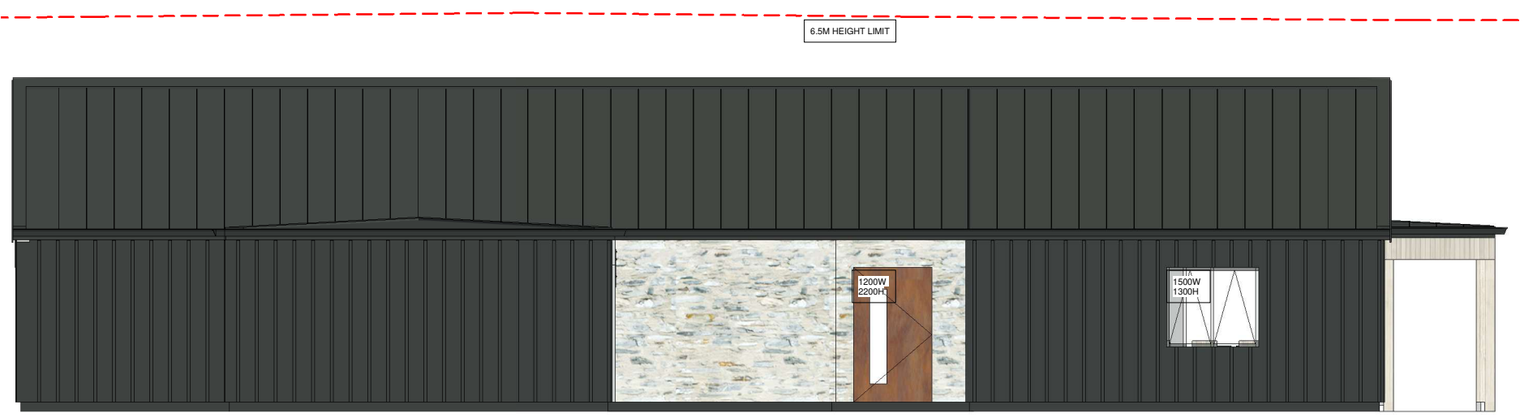

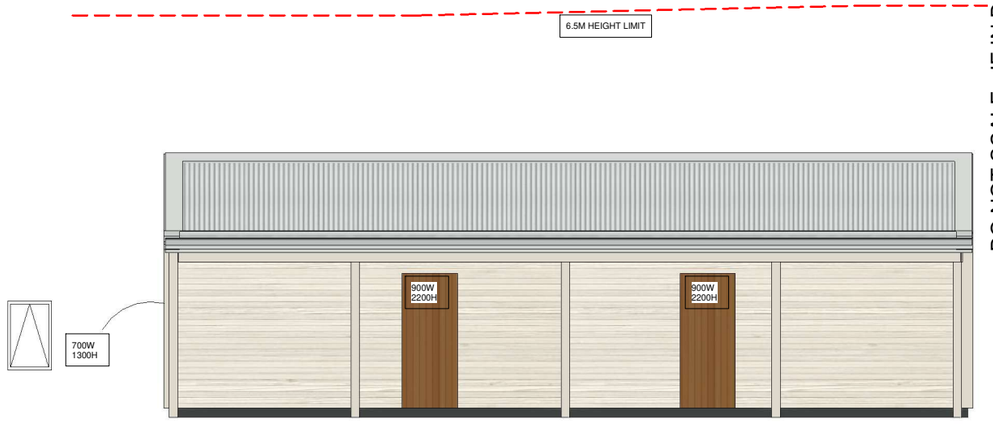

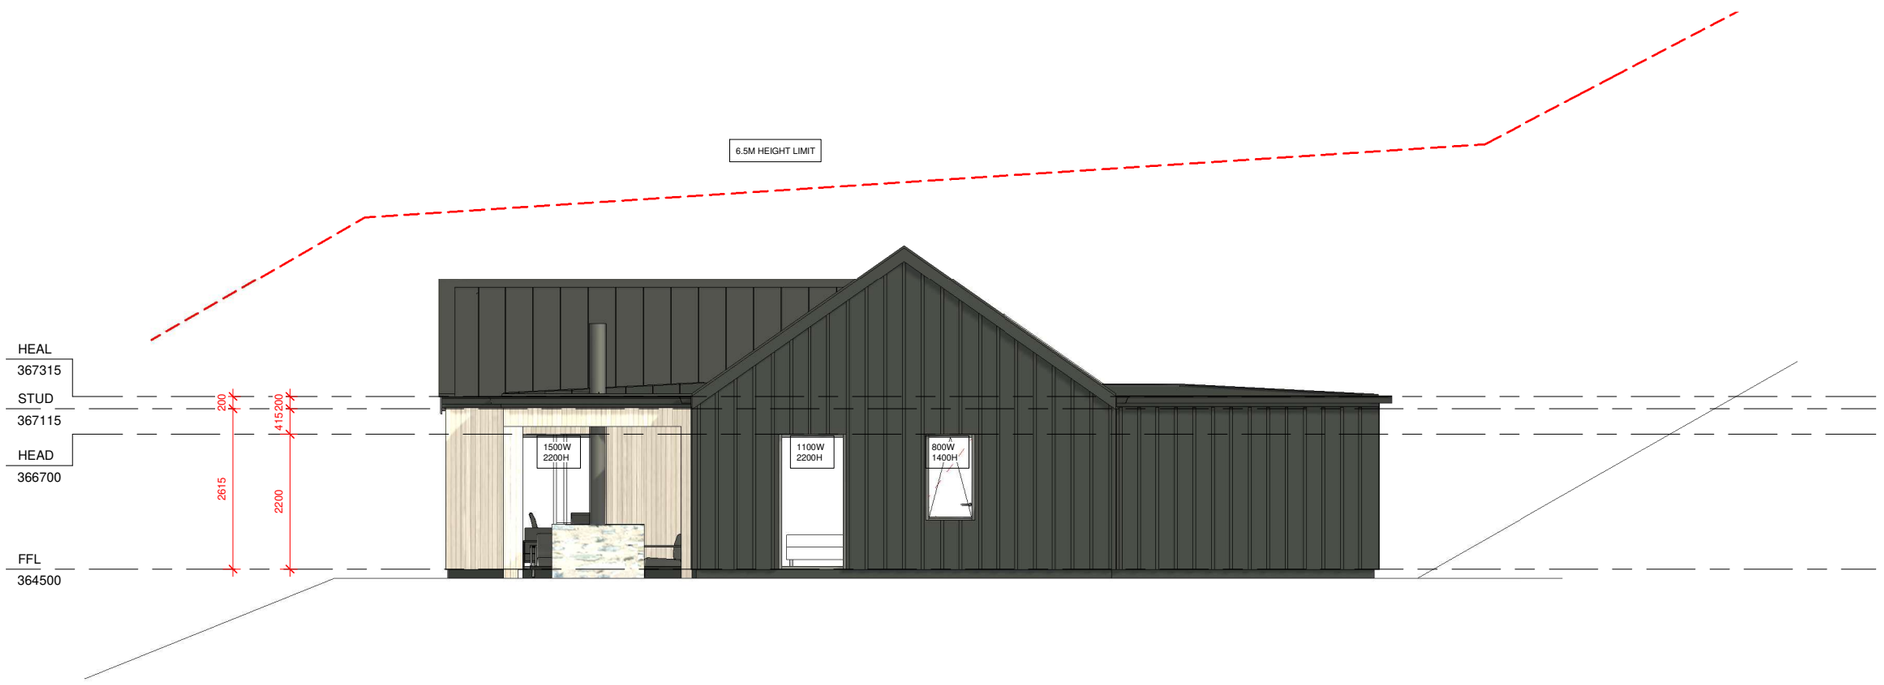

DO NOT SCALE - IF IN DOUBT ASK

PEARCE
ARCHITECTURE
Tim Pearce 0226100800
tim@pearcearchitecture.co.nz
www.pearcearchitecture.co.nz

DAVID REID
HOMES

THESE DRAWINGS ARE PROTECTED BY COPYRIGHT

DRAWING TITLE:
ELEVATIONS

CLIENT:
LAURENCE TRACQUI

16.07.2026

DRAWING NUMBER:	SCALE:	REV:
A009	AS SHOWN	M







DO NOT SCALE - IF IN DOUBT ASK

PEARCE
ARCHITECTURE

Tim Pearce 0226100800

tim@pearcearchitecture.co.nz

www.pearcearchitecture.co.nz

DAVID REID
HOMES

THESE DRAWINGS ARE PROTECTED BY COPYRIGHT

DRAWING TITLE:
3D VIEWS

CLIENT:
LAURENCE TRACQUI

16.07.2026

DRAWING NUMBER:	SCALE:	REV:
A010	AS SHOWN	M





DO NOT SCALE - IF IN DOUBT ASK

PEARCE
ARCHITECTURE

Tim Pearce 0226100800

tim@pearcearchitecture.co.nz

www.pearcearchitecture.co.nz

DAVID REID
HOMES

THESE DRAWINGS ARE PROTECTED BY COPYRIGHT

DRAWING TITLE:
3D VIEWS

CLIENT:
LAURENCE TRACQUI

16.07.2026

DRAWING NUMBER:	SCALE:	REV:
A011	AS SHOWN	M







DO NOT SCALE - IF IN DOUBT ASK

PEARCE ARCHITECTURE

Tim Pearce 0226100800

tim@pearcearchitecture.co.nz

www.pearcearchitecture.co.nz

DAVID REID HOMES

THESE DRAWINGS ARE PROTECTED BY COPYRIGHT

DRAWING TITLE:

3D VIEWS


CLIENT:

LAURENCE TRACQUI


16.07.2026


DRAWING NUMBER:	SCALE:	REV:
A012	AS SHOWN	M



FEATURE TRUSS
FEATURE TRUSS
FEATURE TRUSS
FEATURE BEAM

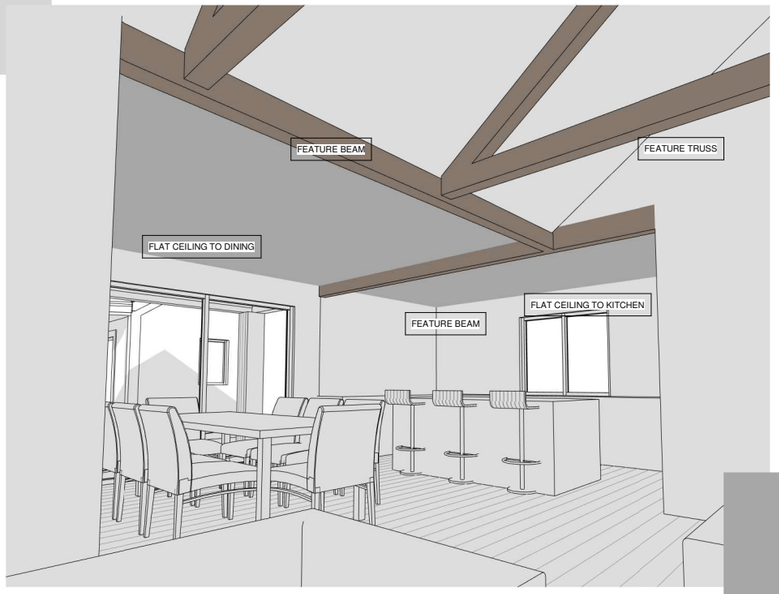
FEATURE BEAM
FEATURE TRUSS
FLAT CEILING TO DINING
FLAT CEILING TO KITCHEN
FEATURE BEAM


FEATURE TRUSS
FEATURE TRUSS
FEATURE TRUSS
FEATURE BEAM

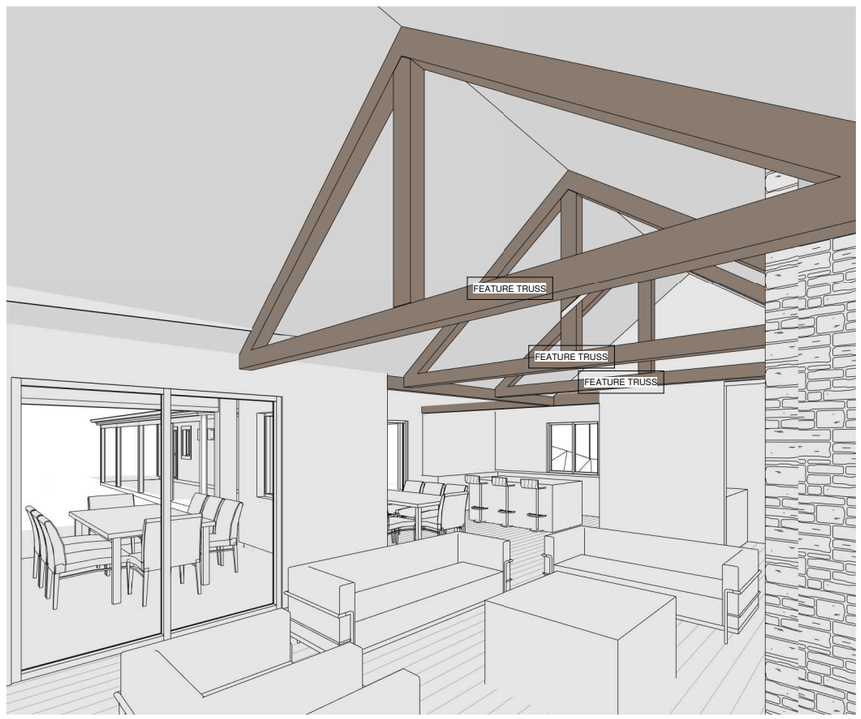

FEATURE TRUSS
FEATURE TRUSS
FEATURE TRUSS

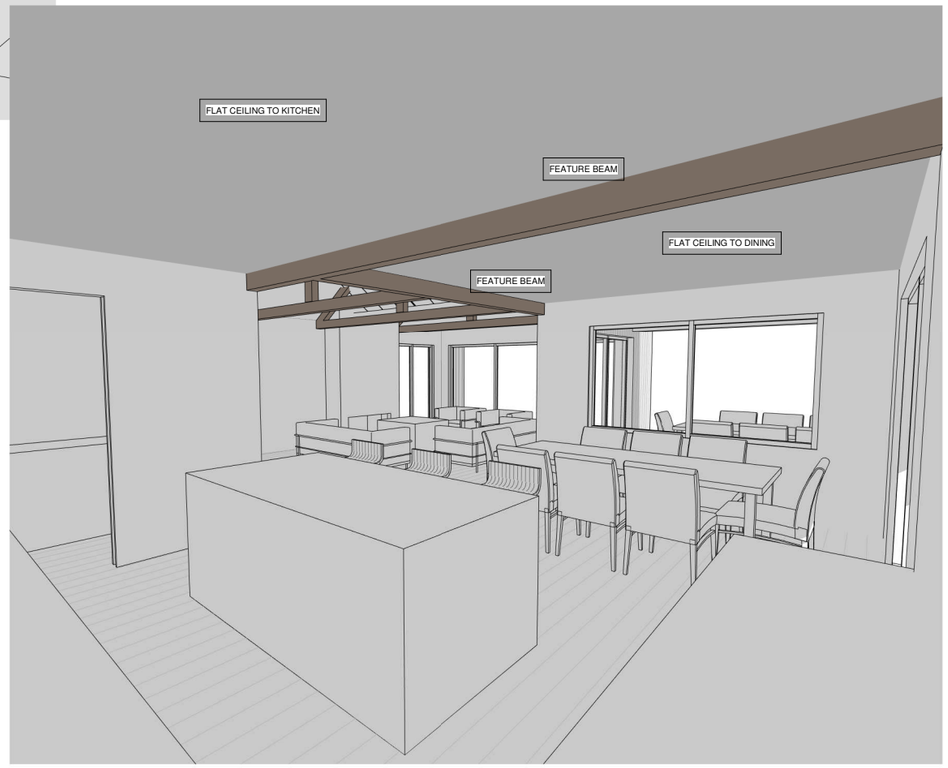
FLAT CEILING TO KITCHEN
FEATURE BEAM
FLAT CEILING TO DINING
FEATURE BEAM

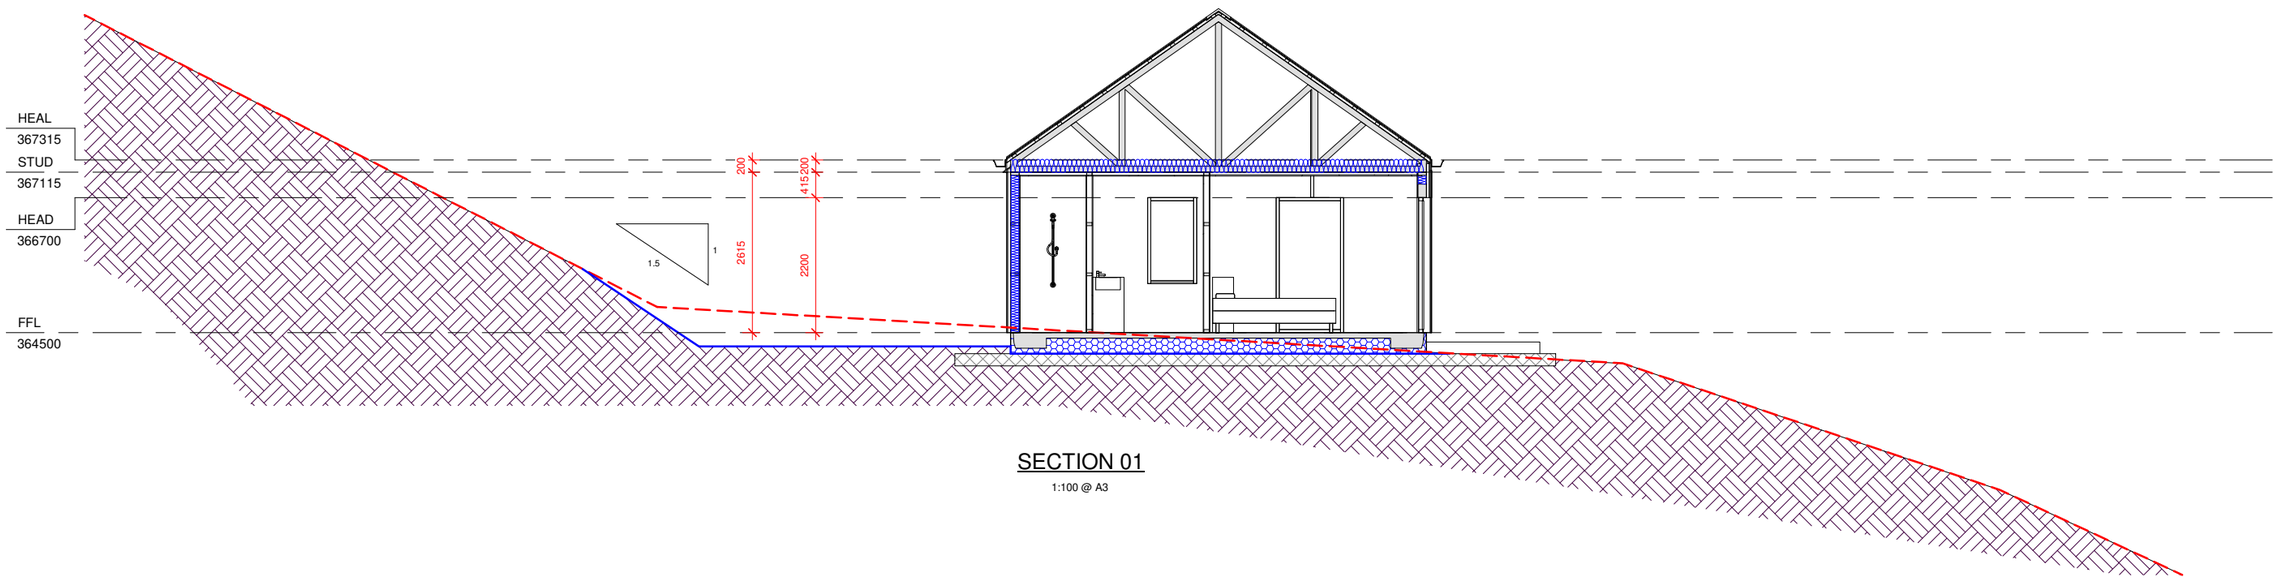

SECTION 01

1:100 @ A3

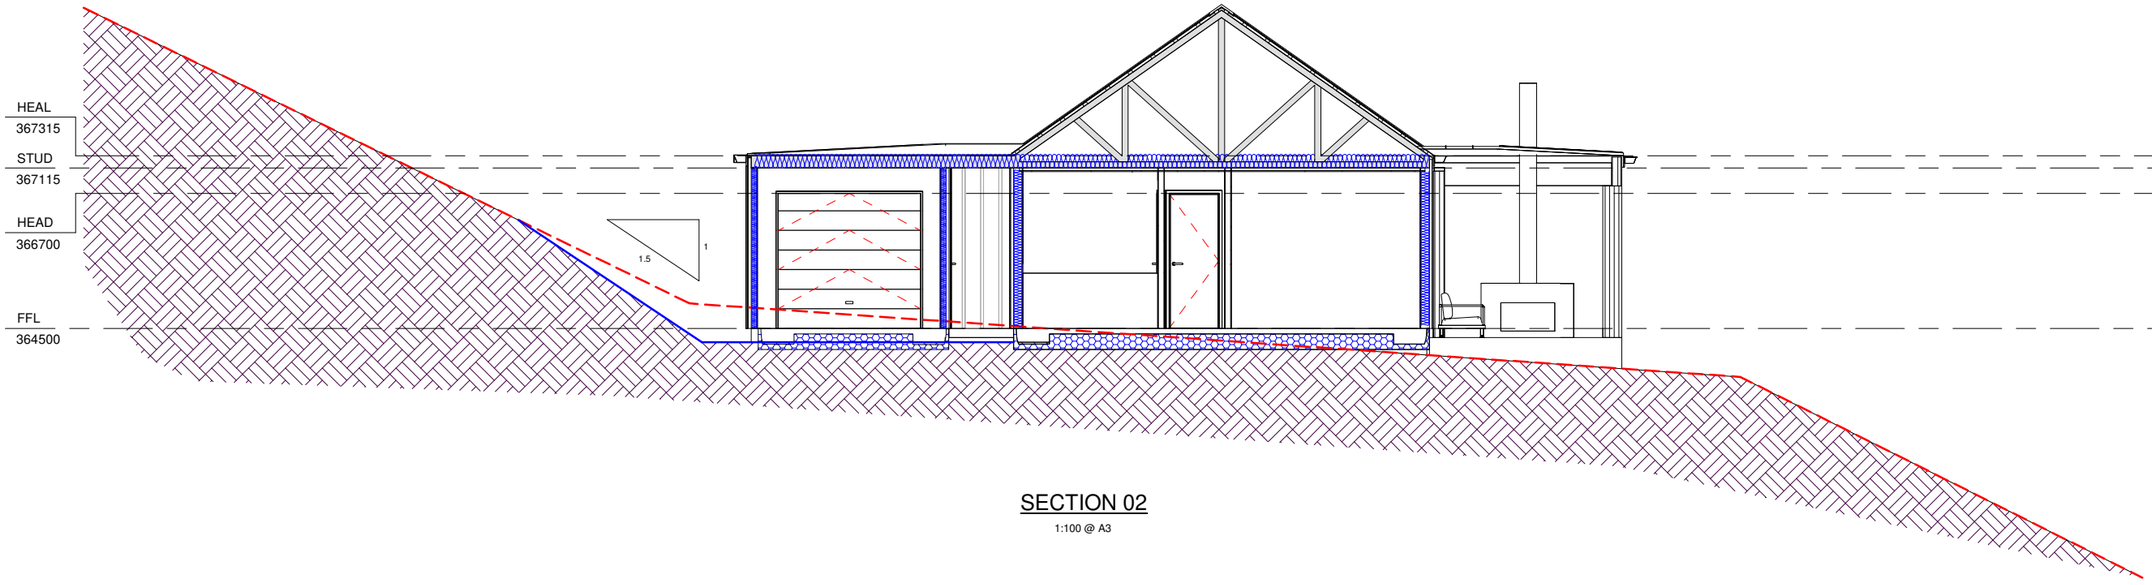

SECTION 02

1:100 @ A3

DO NOT SCALE - IF IN DOUBT ASK

PEARCE
ARCHITECTURE

Tim Pearce 0226100800

tim@pearcearchitecture.co.nz

www.pearcearchitecture.co.nz

DAVID REID
HOMES


THESE DRAWINGS ARE PROTECTED BY COPYRIGHT

DRAWING TITLE:
SECTIONS

CLIENT:
LAURENCE TRACQUI


16.07.2026

DRAWING NUMBER:	SCALE:	REV:
A020	AS SHOWN	M

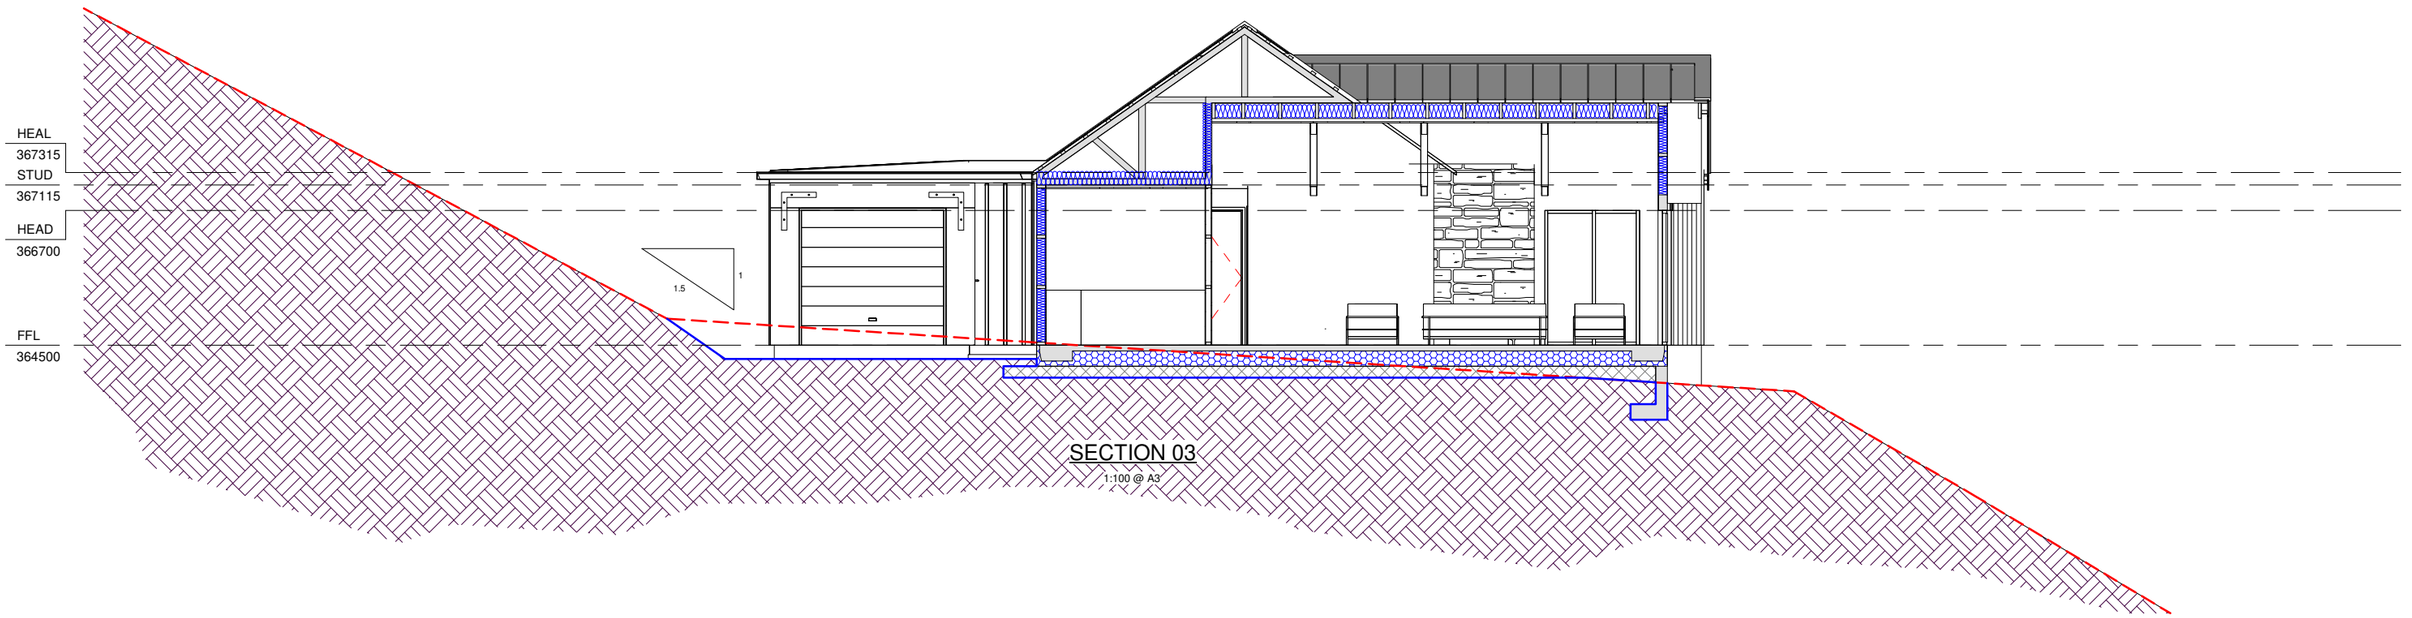

SECTION 03

1:100 @ A3

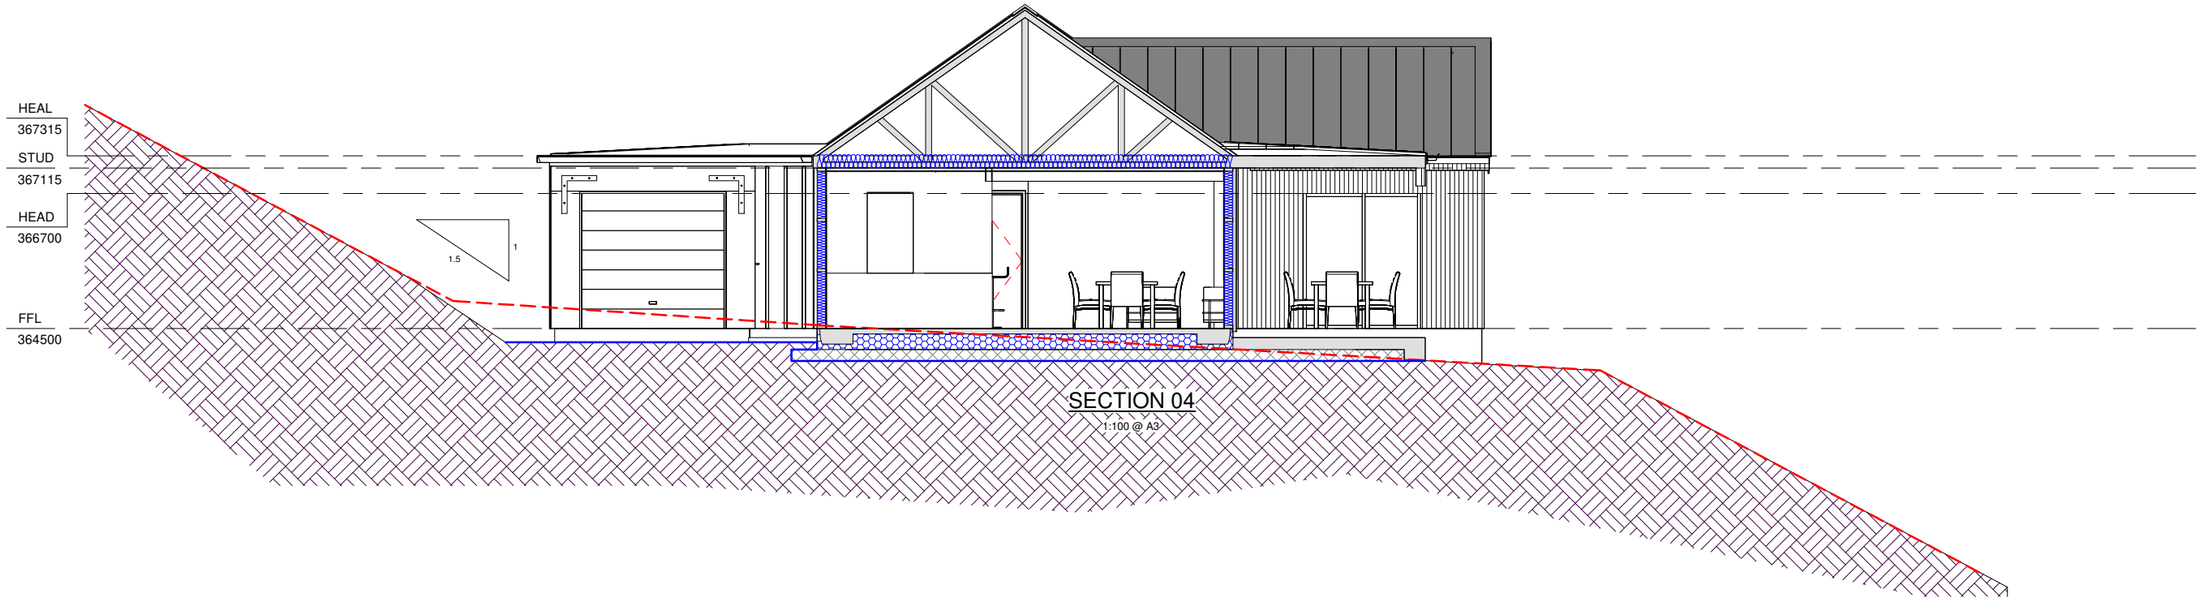

SECTION 04

1:100 @ A3

DO NOT SCALE - IF IN DOUBT ASK

PEARCE ARCHITECTURE
Tim Pearce 0226100800
tim@pearcearchitecture.co.nz
www.pearcearchitecture.co.nz

DAVID REID HOMES

THESE DRAWINGS ARE PROTECTED BY COPYRIGHT

DRAWING TITLE:
SECTIONS

CLIENT:
LAURENCE TRACQUI


16.07.2026

DRAWING NUMBER:	SCALE:	REV:
A021	AS SHOWN	M



SECTION 05

1:100 @ A3

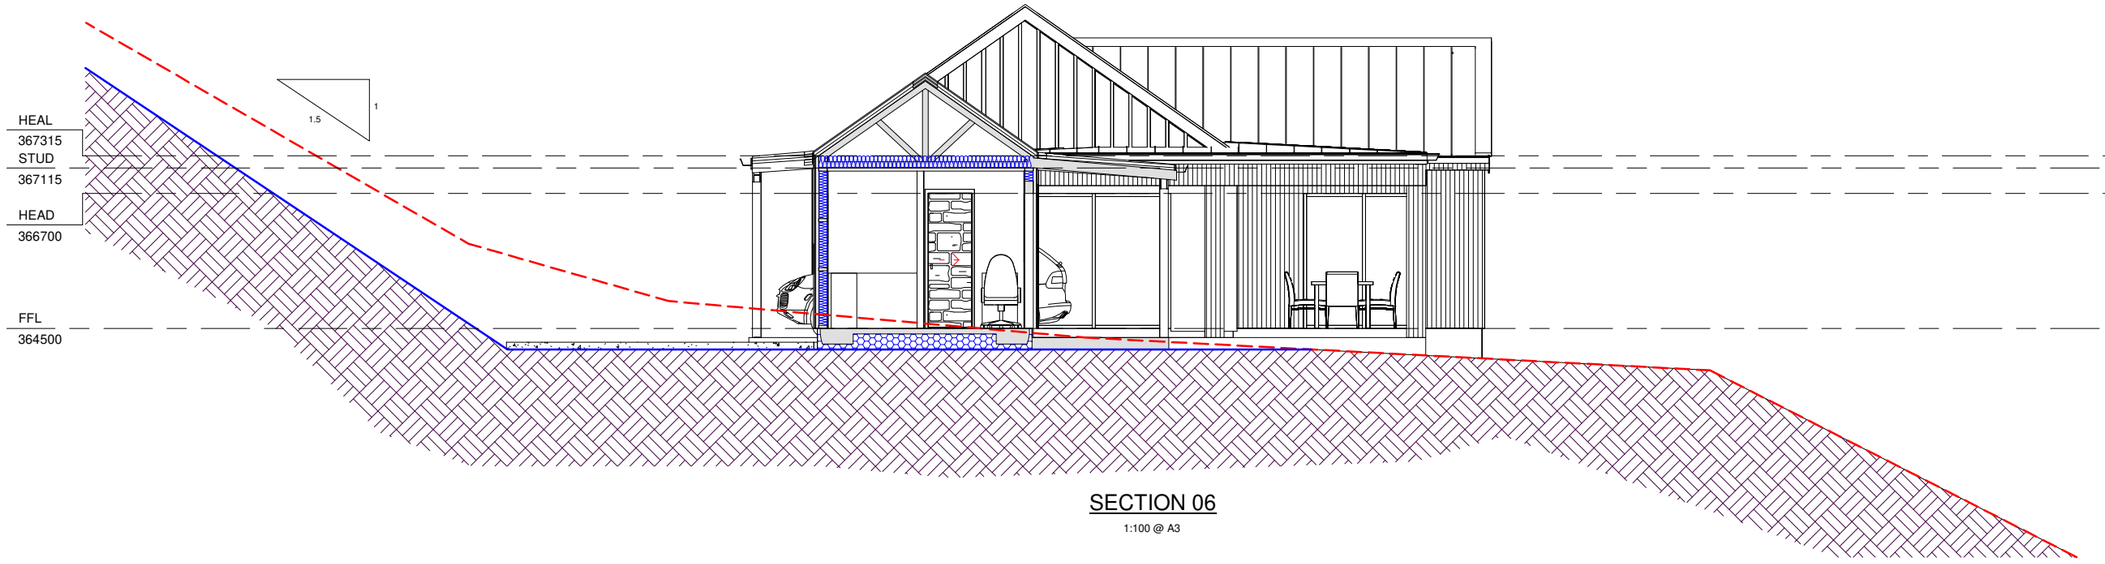

SECTION 06

1:100 @ A3

DO NOT SCALE - IF IN DOUBT ASK

PEARCE ARCHITECTURE

Tim Pearce 0226100800

tim@pearcearchitecture.co.nz

www.pearcearchitecture.co.nz

DAVID REID HOMES

THESE DRAWINGS ARE PROTECTED BY COPYRIGHT

DRAWING TITLE:

SECTIONS

CLIENT:

LAURENCE TRACQUI

16.07.2026

DRAWING NUMBER:	SCALE:	REV:
A022	AS SHOWN	M