Joff & Penny Rileys Wanaka Project

41 Infinity Drive, Wanaka

RC Sheet Index

Sheet	Rev.	Name	Date
A100	A	Cover Sheet	05/08/2026
A101	A	Site Existing + Demolition Plan	05/08/2026
A102	A	Site Proposed Plan	05/08/2026
A103	A	Carport Plan - Overall	05/08/2026
A106	A	Pool & Sauna Plan	05/08/2026
A310	A	Pool House + Sauna Elevations	05/08/2026
A320	A	Carport Elevations	05/08/2026
A410	A	Sauna Cross Section	05/08/2026
A420	A	Carport Cross Section	05/08/2026

Location Plan



DESIGNBASE architecture
03 545 9330
info@designbase.co.nz
Nelson - Wanaka - Invercargill
designbase.co.nz

REV:	DATE:	DESCRIPTION:	DRN:	APP:
A	04/08/2026	Resource Consent	SG	JU

CLIENT: **Joff Riley**

File Name: CURRENT_260804_Concept A v29.pln
©Design Base Architecture 2024
DO NOT SCALE - IF IN DOUBT ASK

PROJECT LOCATION: **41 Infinity Drive Wānaka**

PROJECT NUMBER: **26013**

DRAWING TITLE: **Cover Sheet**

SCALE: **1:1, 1:3.81**


SHEET NO. **A100**

REV: **A**

41 Infinity Drive, Wanaka

Site Plan Existing + Demo

Scale 1:200

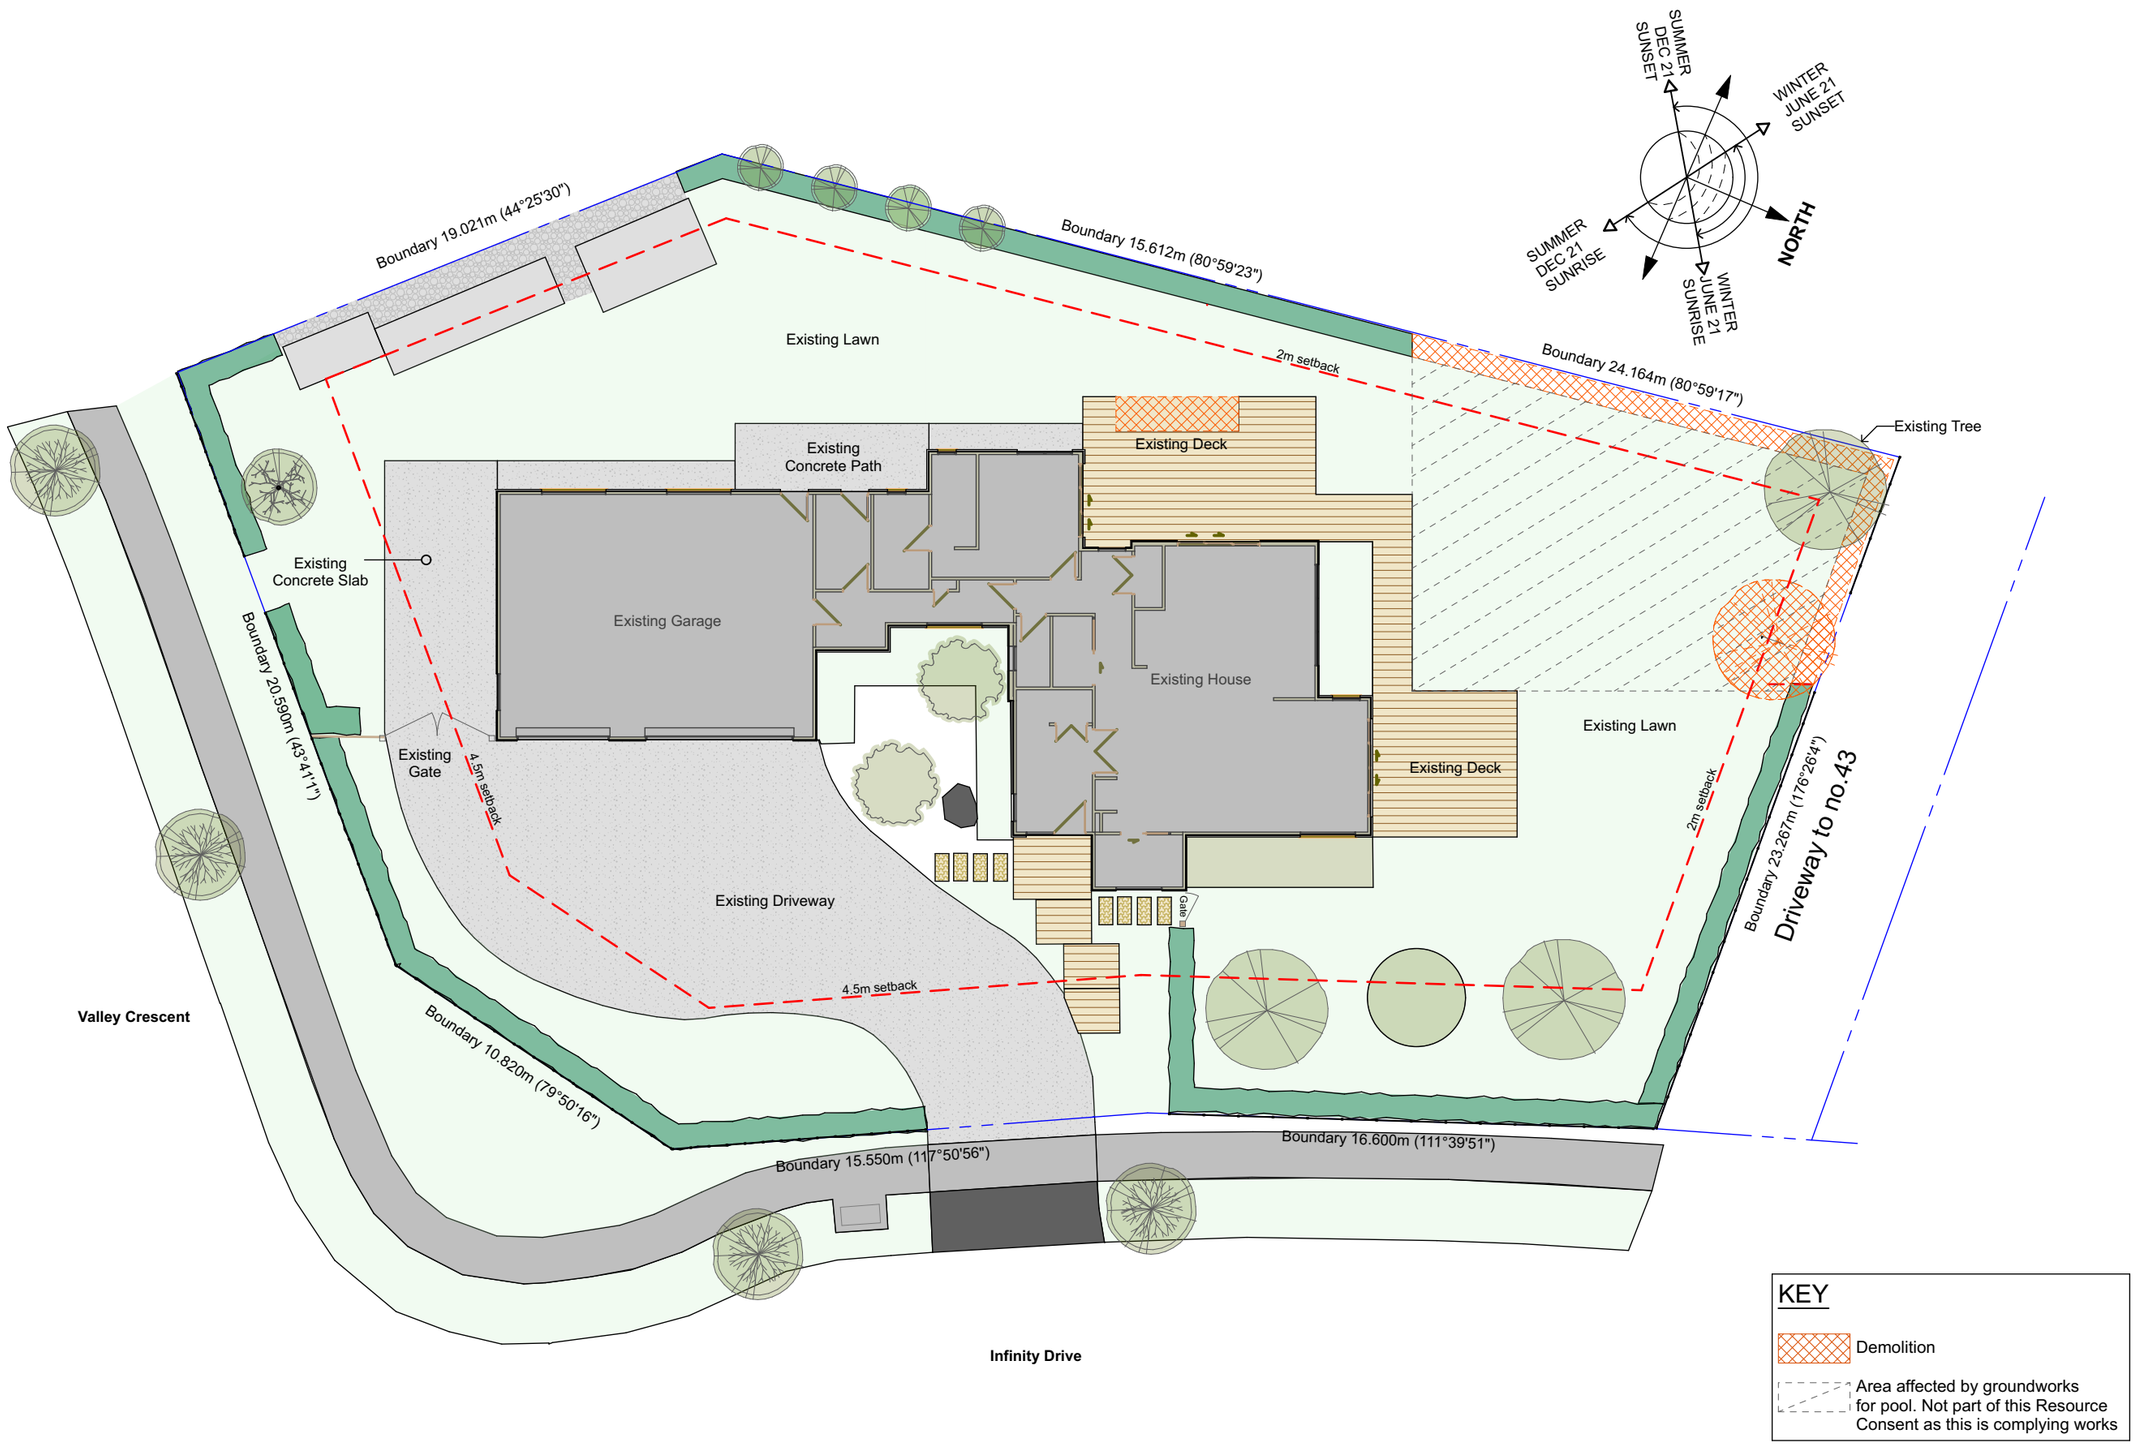

KEY

- Demolition
- Area affected by groundworks for pool. Not part of this Resource Consent as this is complying works

DESIGNBASE architecture

03 545 9330
info@designbase.co.nz
Nelson - Wanaka - Invercargill
designbase.co.nz

REV:	DATE:	DESCRIPTION:	DRN:	APP:
A	04/08/2026	Resource Consent	SG	JU

CLIENT: **Joff Riley**

File Name: CURRENT_260804_Concept A v29.pln

©Design Base Architecture 2024

DO NOT SCALE - IF IN DOUBT ASK

PROJECT LOCATION: **41 Infinity Drive Wānaka**

PROJECT NUMBER: **26013**

DRAWING TITLE: **Site Existing + Demolition Plan**

SCALE: **1:200**

SHEET NO: **A101**

REV: **A**

41 Infinity Drive, Wanaka

Site Plan - Proposed

Scale 1:200

Site Information:


Legal Description:	Lot 226 DP 420307
Valuation Number:	2905114995
District Plan Zone:	Suburban Residential

Area Schedule

Site Area:	1314M^2
Existing House Area:	
House	232M^2
Exterior concrete	200M^2
Area of Proposed Works:	
Sauna	7M^2
Carport	31M^2
Exterior paving (pool)	91M^2
Site Coverage:	
Total proposed	40%

NZS3604 Environmental Zones

Wind Zone:	Very High
Earthquake Zone:	3
Exposure Zone:	Zone B
Snow Zone:	Zone N5 - 2 kPa

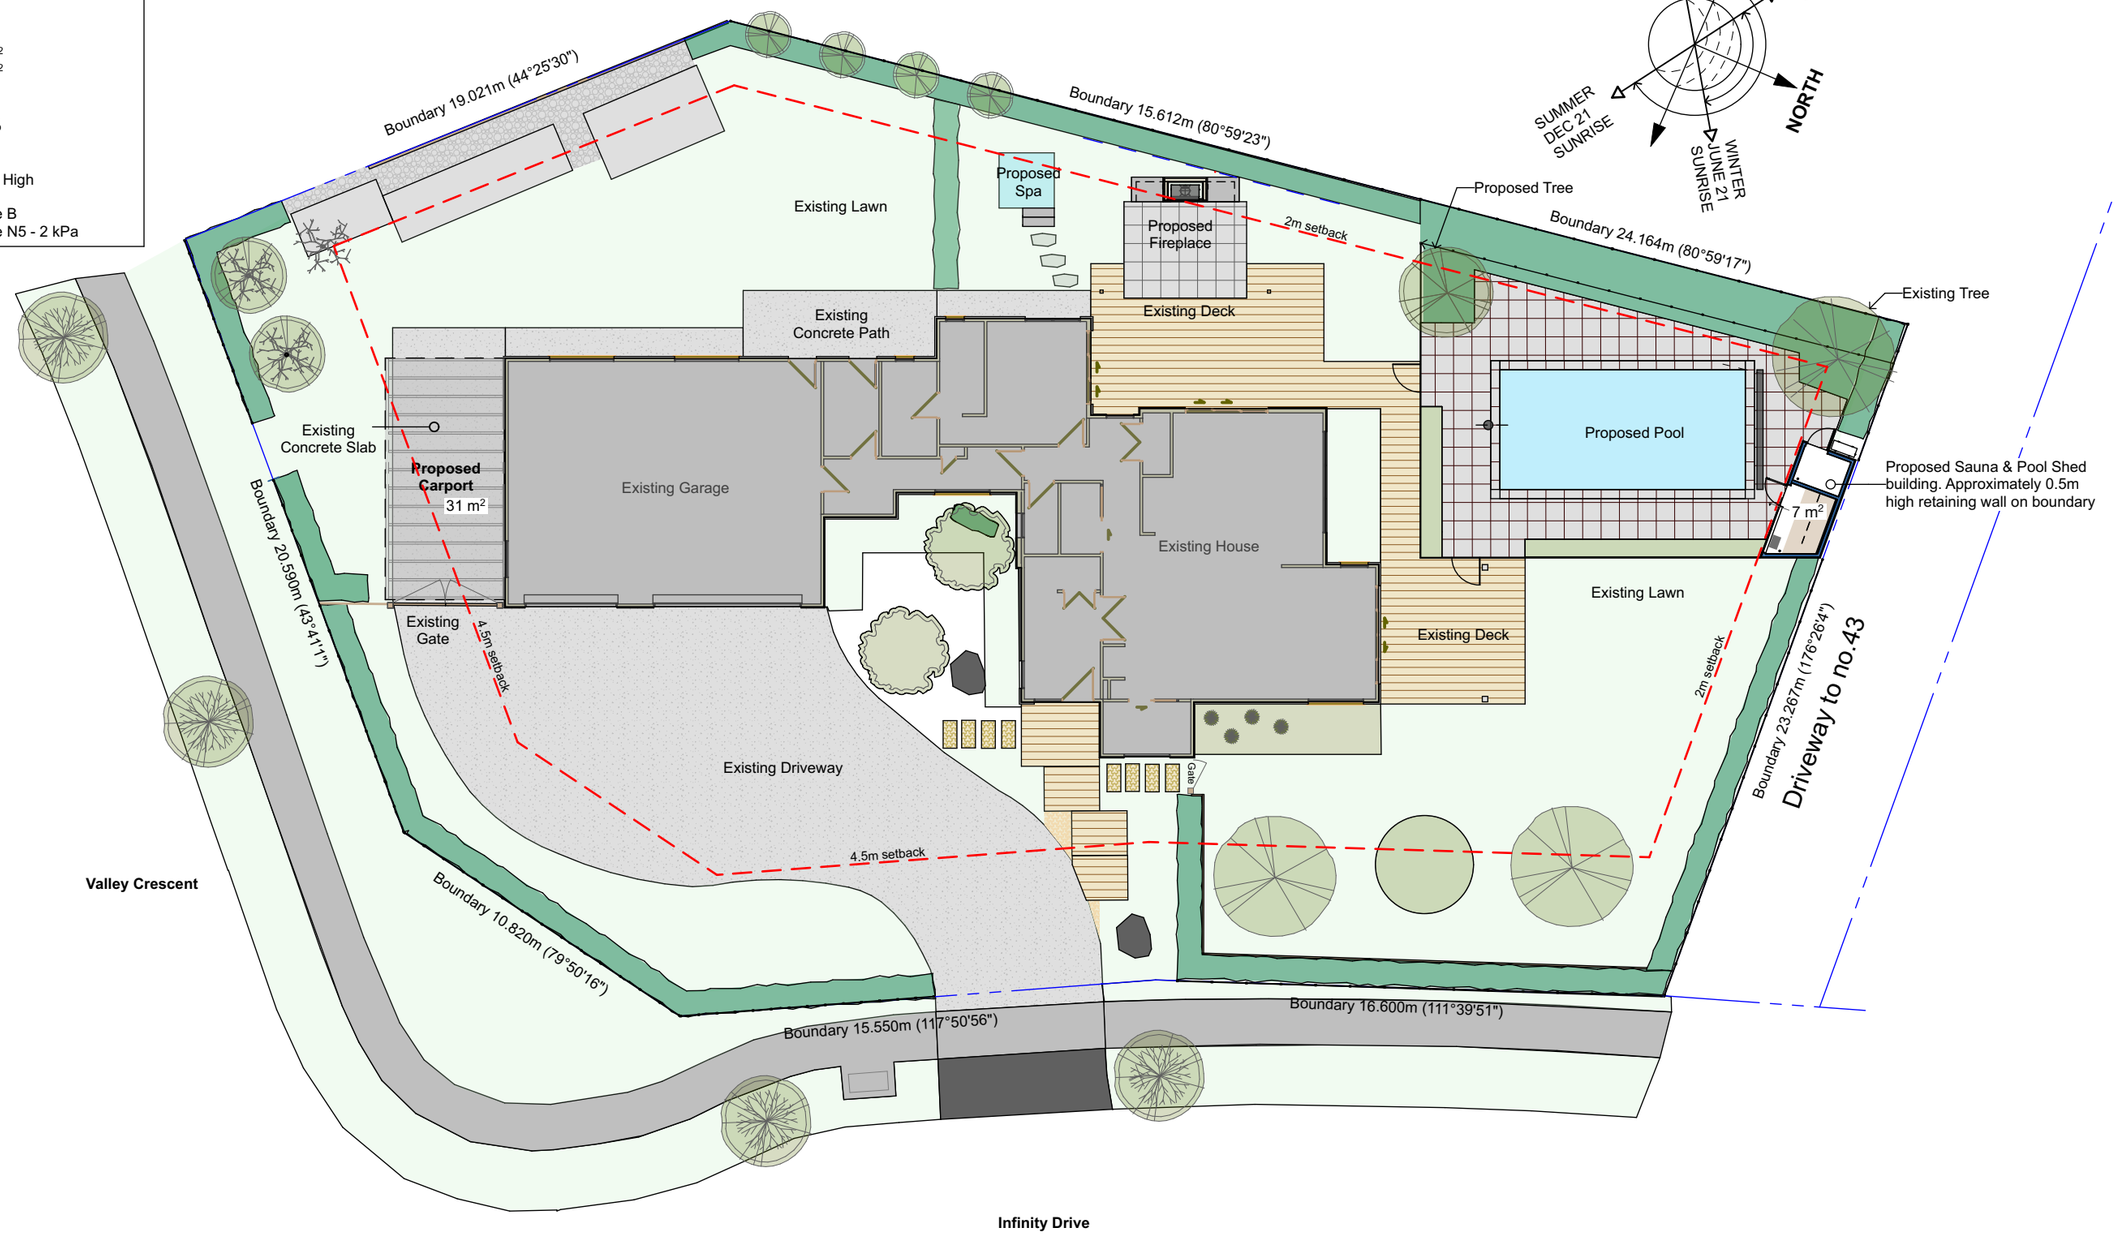

DESIGNBASE architecture

03 545 9330
info@designbase.co.nz
Nelson - Wanaka - Invercargill
designbase.co.nz

REV:	DATE:	DESCRIPTION:	DRN:	APP:
A	04/08/2026	Resource Consent	SG	JU

CLIENT: **Joff Riley**

File Name: CURRENT_260804_Concept A v29.pln

©Design Base Architecture 2024
DO NOT SCALE - IF IN DOUBT ASK

PROJECT LOCATION: **41 Infinity Drive Wānaka**

PROJECT NUMBER: **26013**

DRAWING TITLE: **Site Proposed Plan**

SCALE: **1:200**


SHEET NO. **A102**

REV: **A**

41 Infinity Drive, Wanaka


Carport Plan, Overall Carport Plan

Scale 1:50

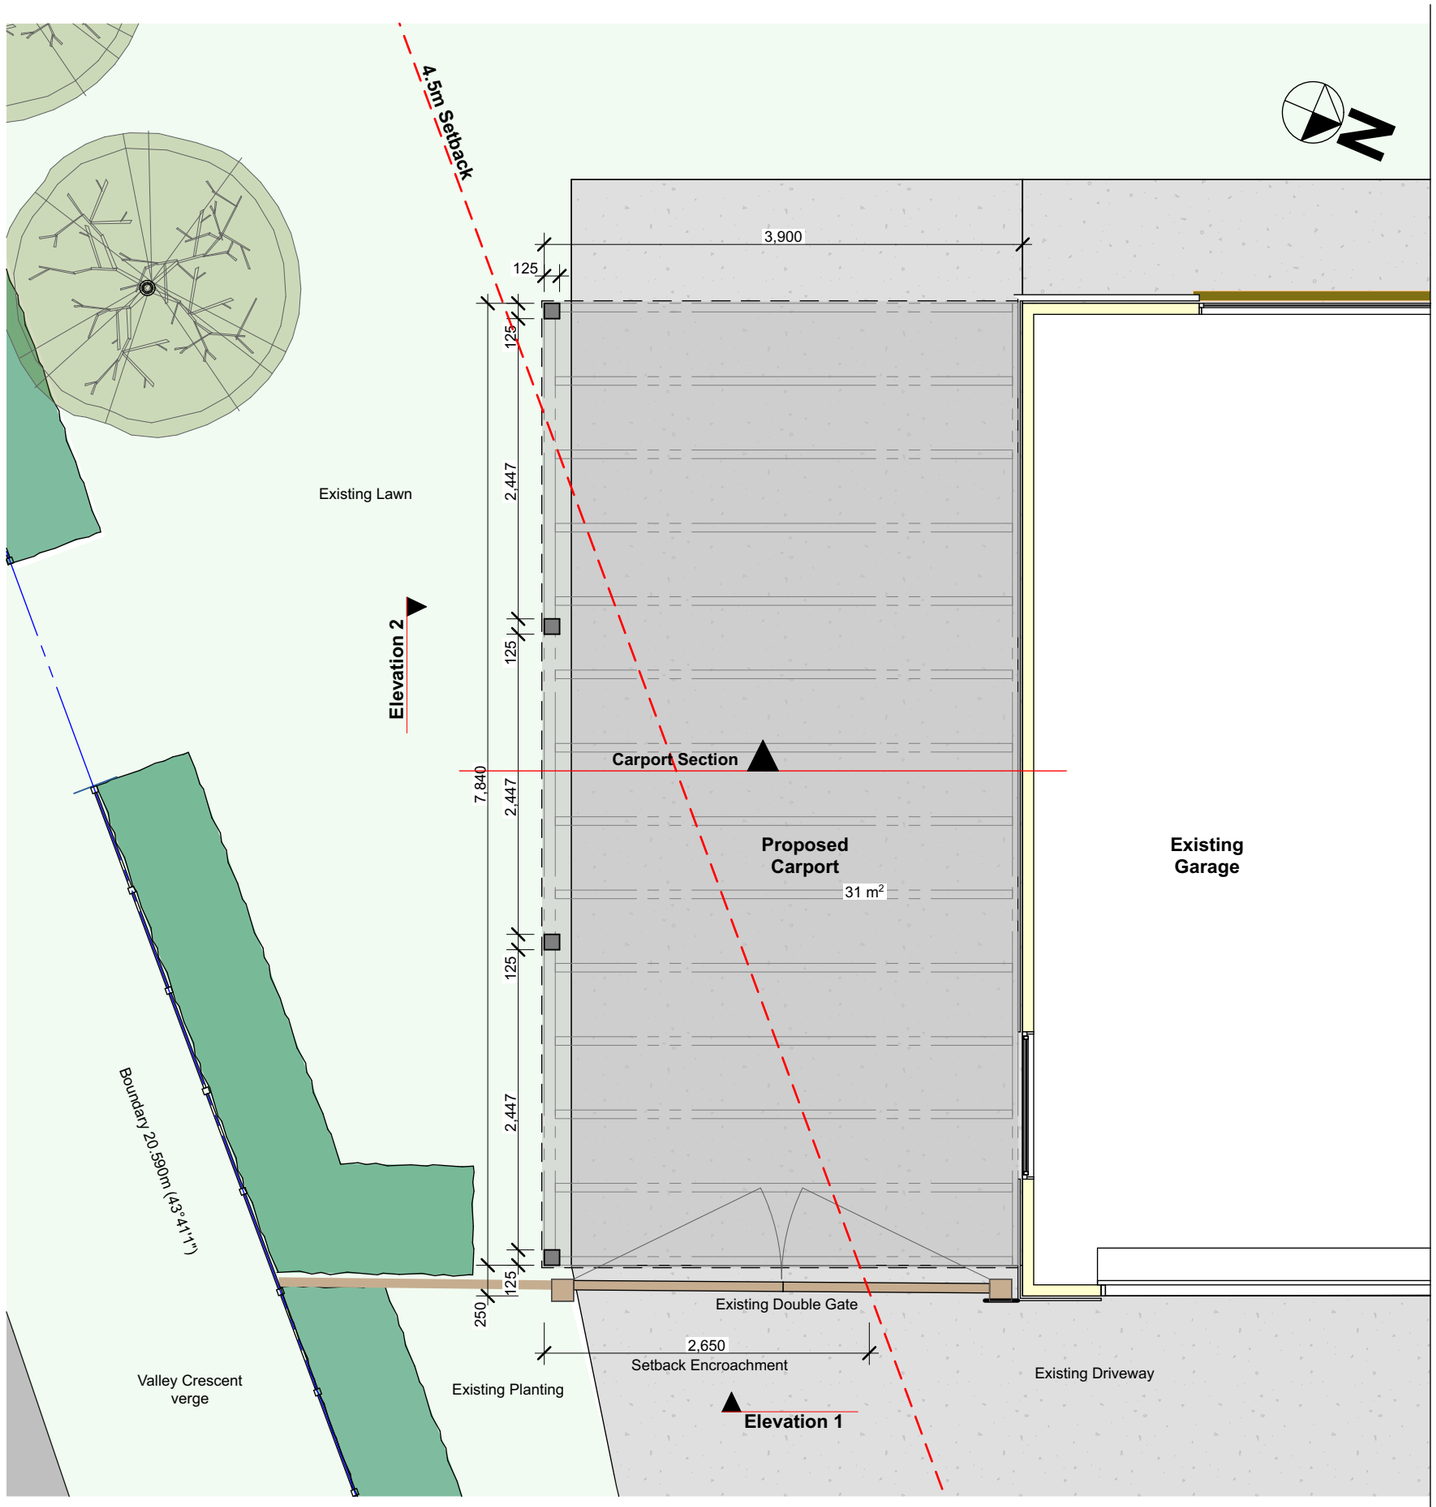

Overall Carport Plan

scale 1:50

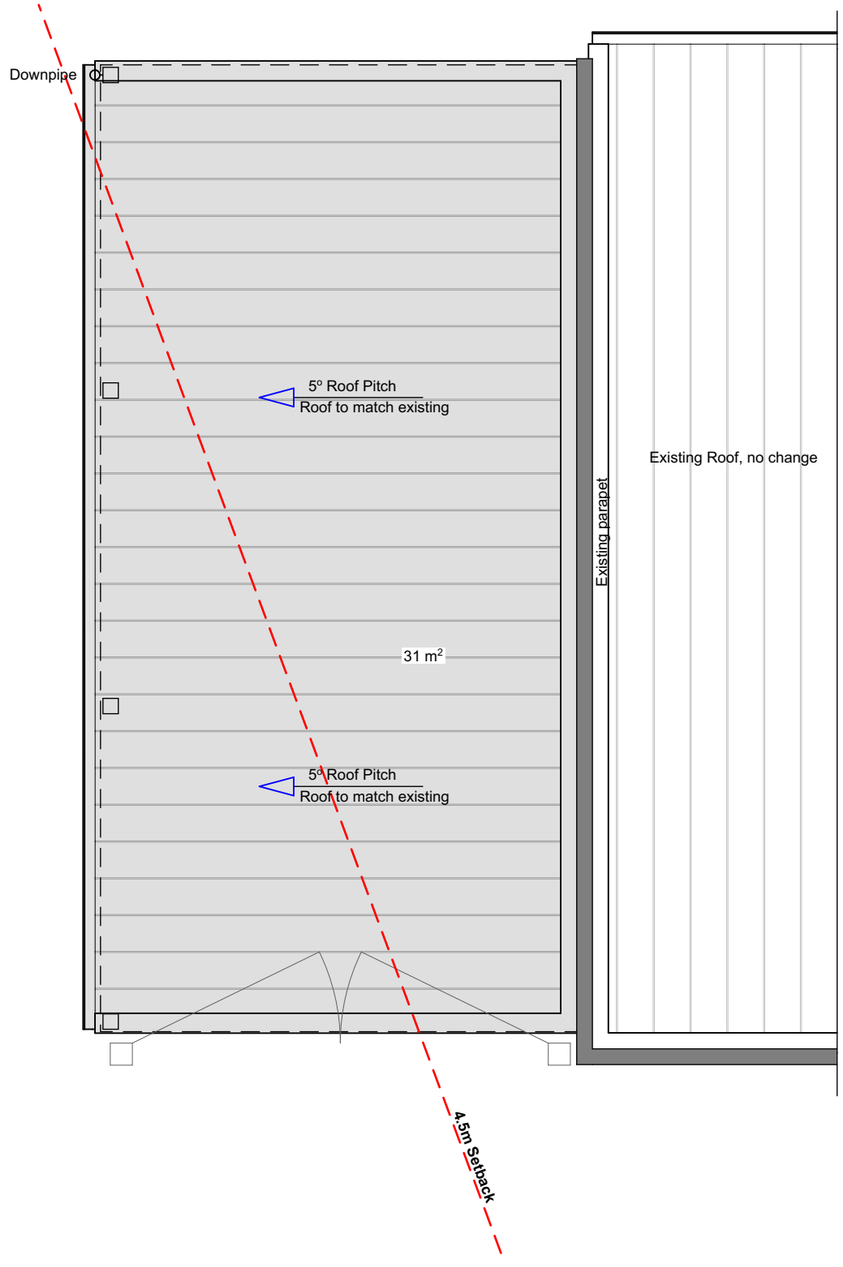

Carport Roof Plan

scale 1:50

DESIGNBASE architecture

03 545 9330
info@designbase.co.nz
Nelson - Wanaka - Invercargill
designbase.co.nz

REV:	DATE:	DESCRIPTION:	DRN:	APP:
A	04/08/2026	Resource Consent	SG	JU

CLIENT: **Joff Riley**

File Name: CURRENT_260804_Concept A v29.pln

©Design Base Architecture 2024
DO NOT SCALE - IF IN DOUBT ASK

PROJECT LOCATION: **41 Infinity Drive Wānaka**

PROJECT NUMBER: **26013**

DRAWING TITLE: **Carport Plan - Overall**

SCALE: **1:50**


SHEET NO. **A103**

REV: **A**

41 Infinity Drive, Wanaka

Pool Plan

Scale 1:50

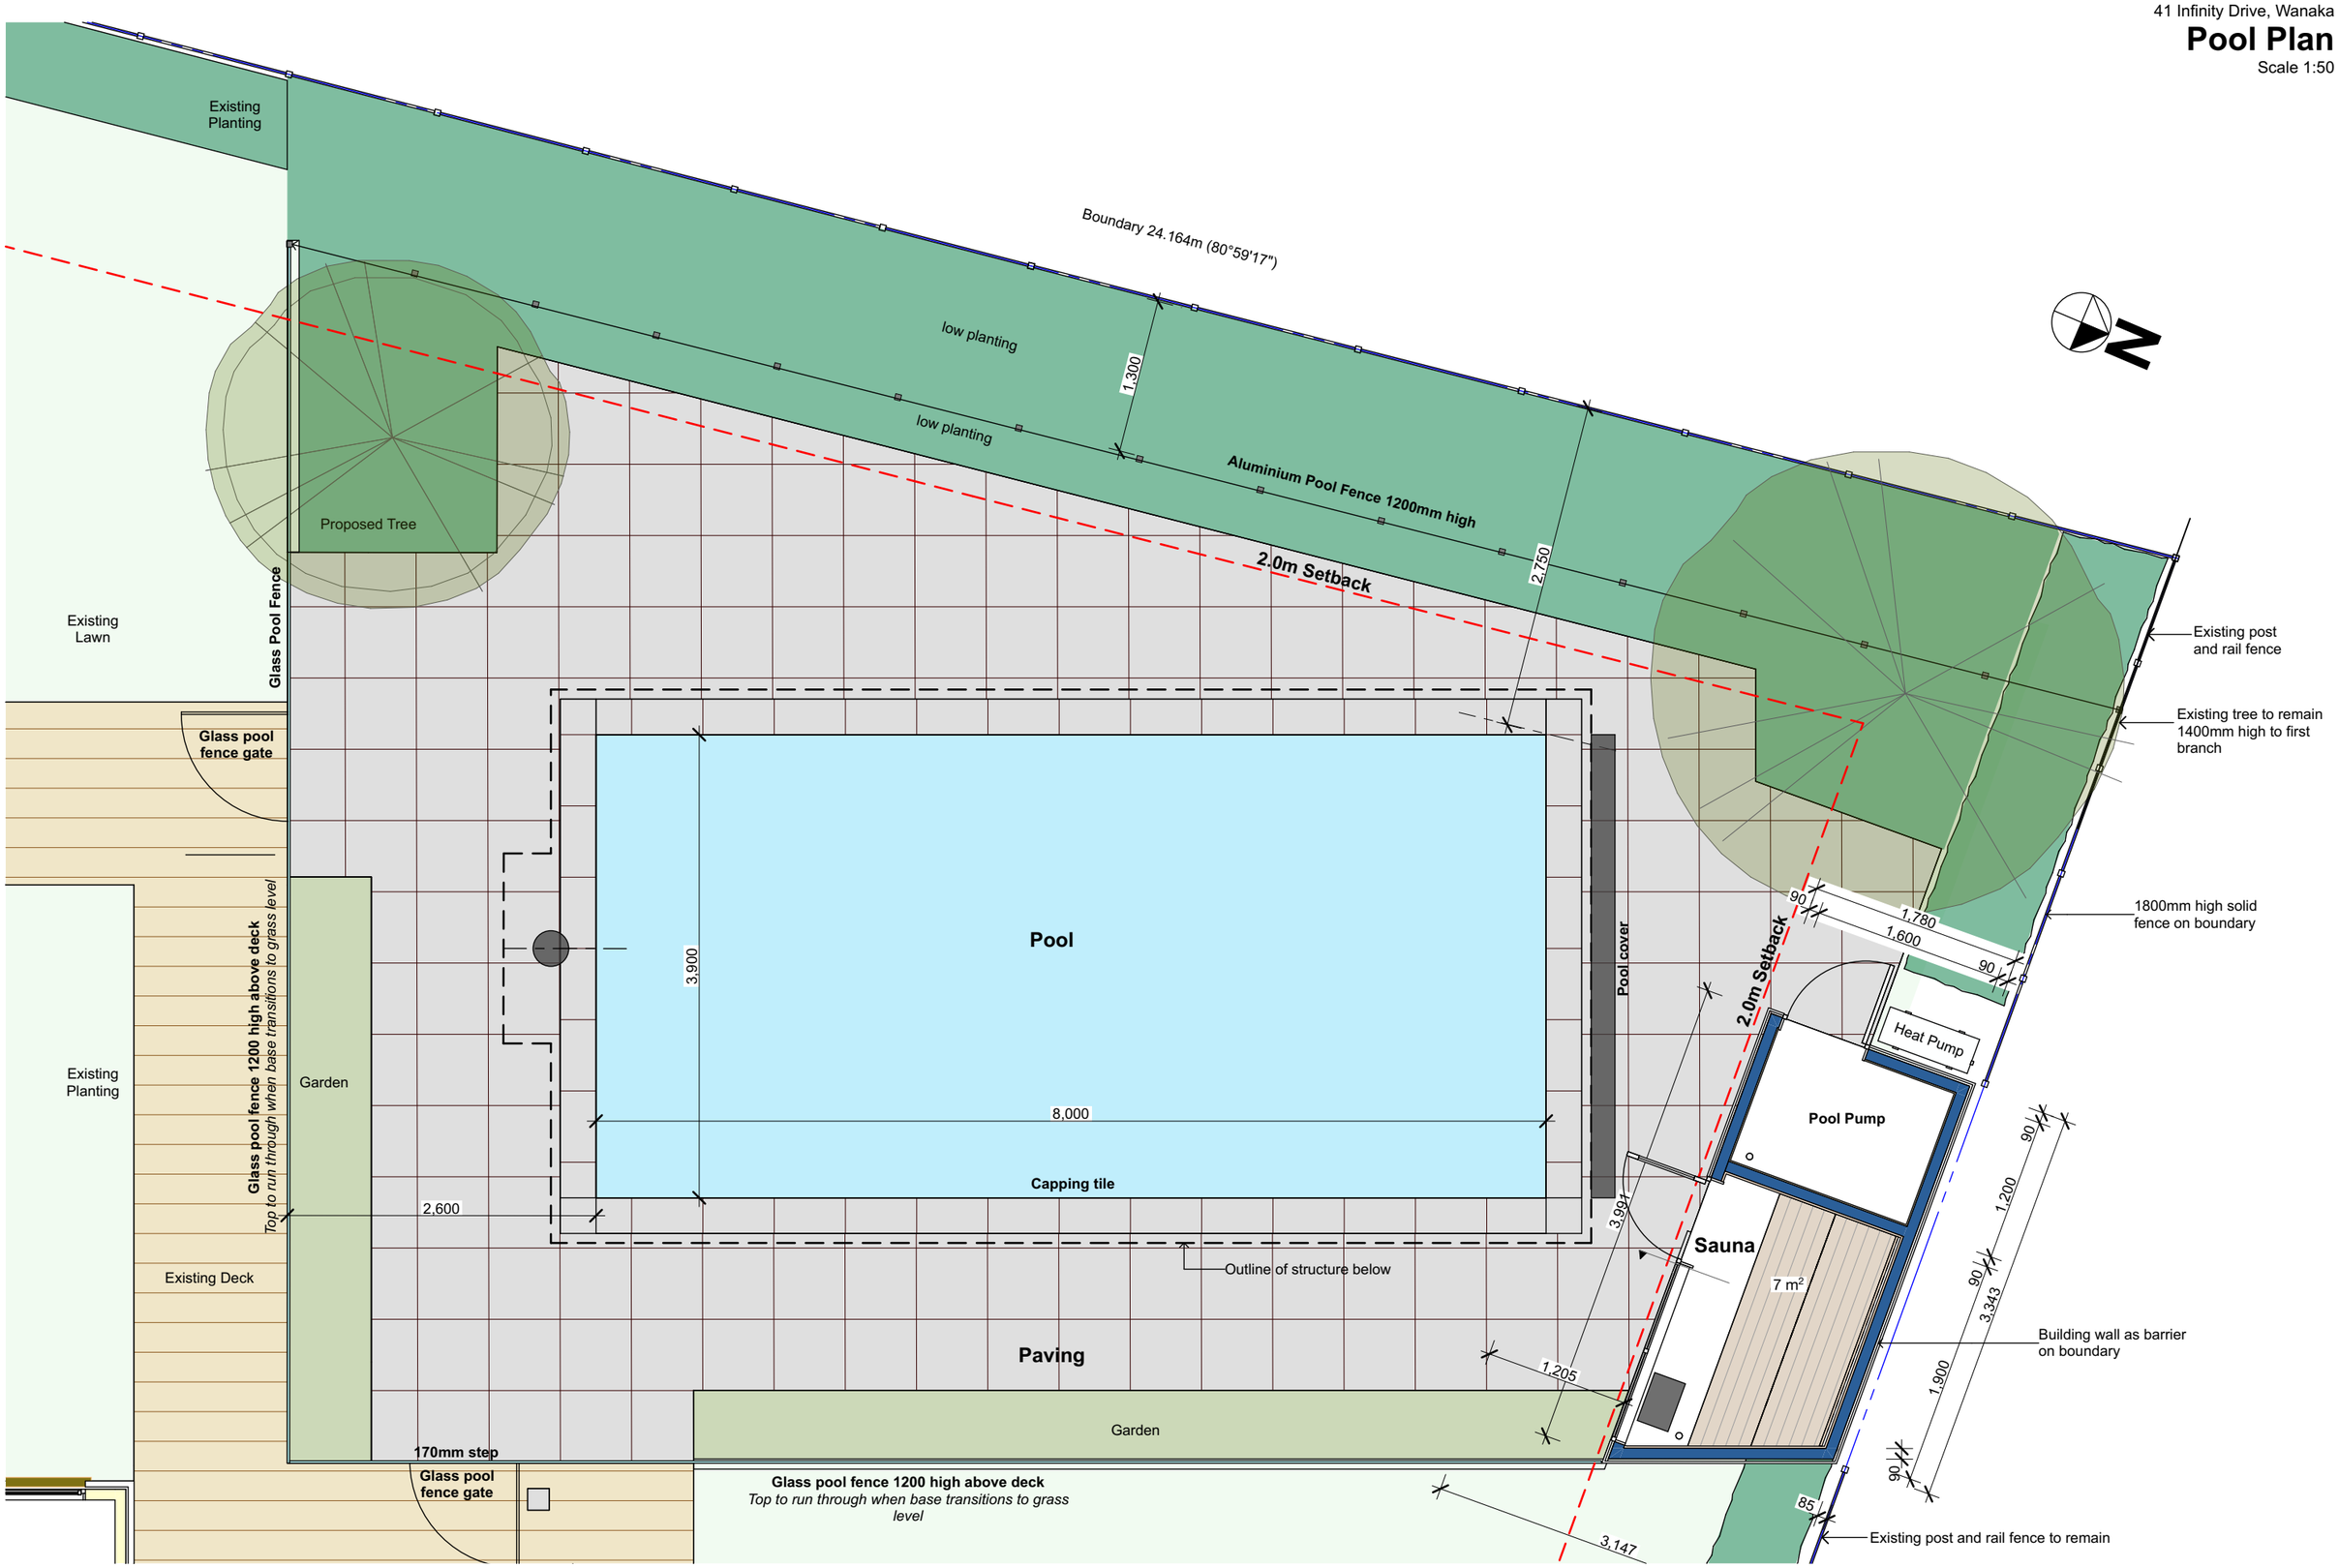

DESIGNBASE architecture

03 545 9330
info@designbase.co.nz
Nelson - Wanaka - Invercargill
designbase.co.nz

REV:	DATE:	DESCRIPTION:	DRN:	APP:
A	04/08/2026	Resource Consent	SG	JU

CLIENT: **Joff Riley**

File Name: CURRENT_260804_Concept A v29.pln

©Design Base Architecture 2024

DO NOT SCALE - IF IN DOUBT ASK

PROJECT LOCATION: **41 Infinity Drive Wānaka**


PROJECT NUMBER: **26013**

DRAWING TITLE: **Pool & Sauna Plan**


SCALE: **1:50**

SHEET NO. **A106**


REV: **A**

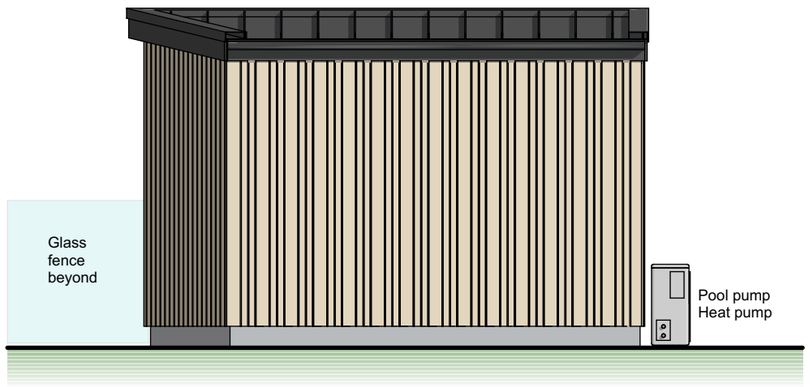

Sauna/Pool Pump Elevation 1
scale 1:50

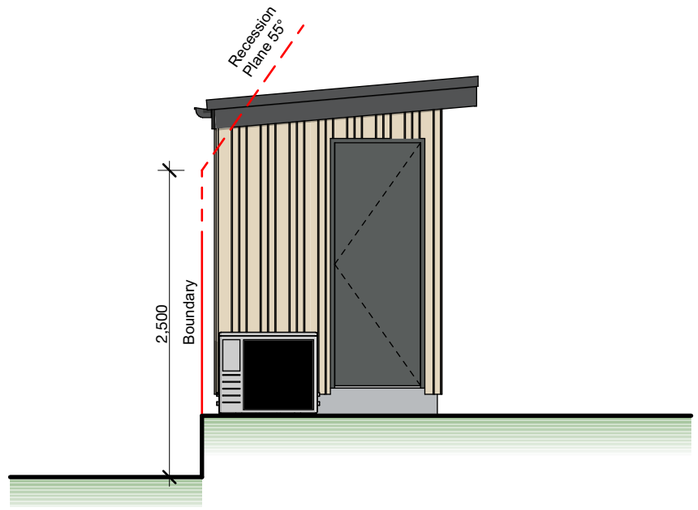

Sauna/Pool Pump Elevation 2
scale 1:50

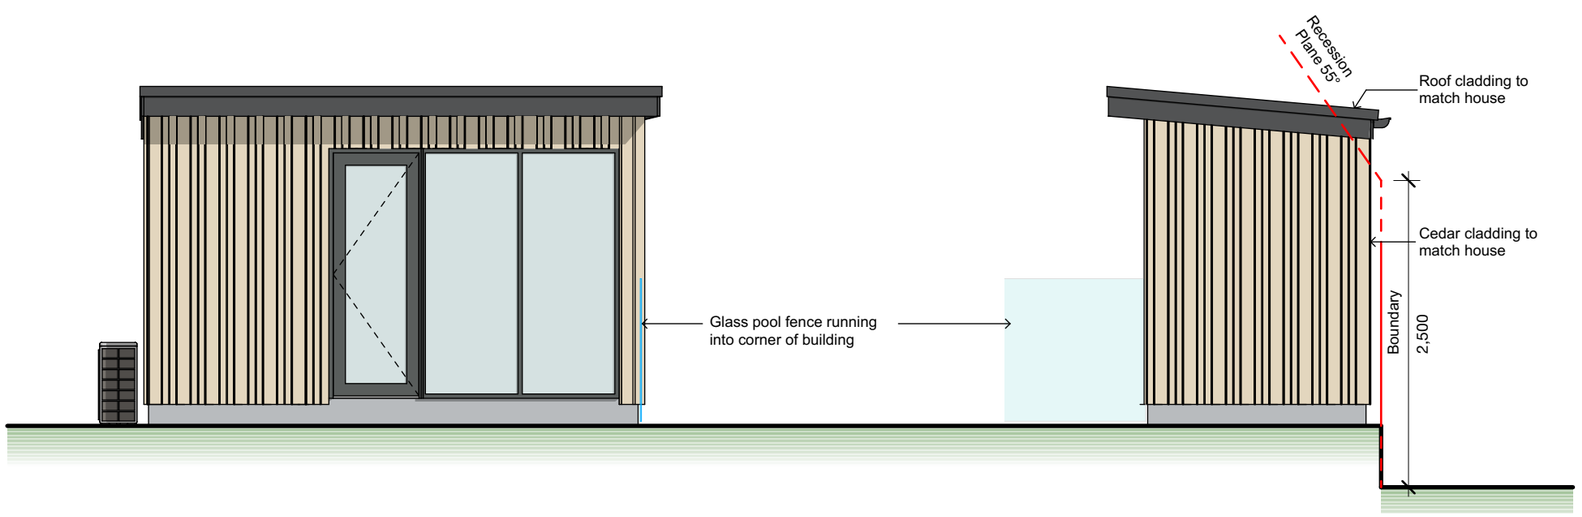

Sauna/Pool Pump Elevation 3
scale 1:50

Sauna/Pool Pump Elevation 4
scale 1:50

DESIGNBASE architecture
03 545 9330
info@designbase.co.nz
Nelson - Wanaka - Invercargill
designbase.co.nz

REV:	DATE:	DESCRIPTION:	DRN:	APP:
A	04/08/2026	Resource Consent	SG	JU

CLIENT: **Joff Riley**

File Name: CURRENT_260804_Concept A v29.pln
©Design Base Architecture 2024
DO NOT SCALE - IF IN DOUBT ASK

PROJECT LOCATION: **41 Infinity Drive Wānaka**

PROJECT NUMBER: **26013**

DRAWING TITLE: **Pool House + Sauna Elevations**


SHEET NO. **A310**

SCALE: **1:50**

REV: **A**


Carport Elevations

Scale 1:50

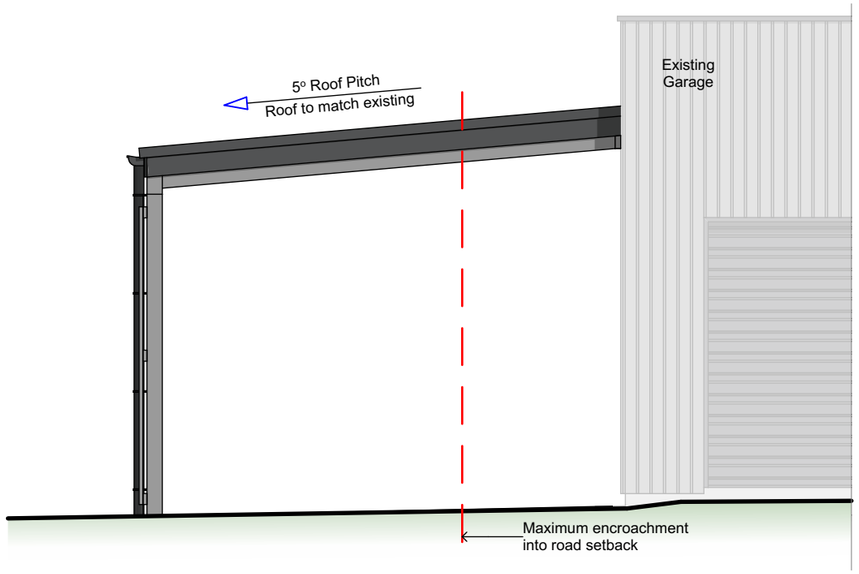

Proposed Carport Elevation 1

scale 1:50

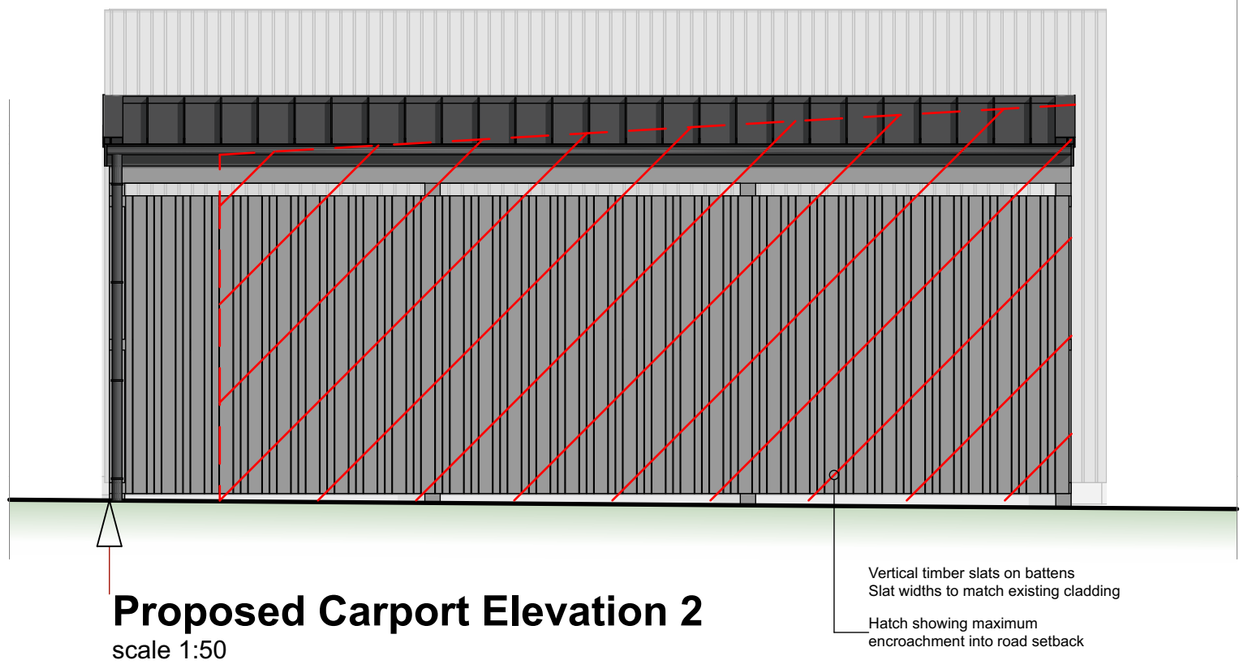

Proposed Carport Elevation 2

scale 1:50

DESIGNBASE architecture

03 545 9330
info@designbase.co.nz
Nelson - Wanaka - Invercargill
designbase.co.nz

REV:	DATE:	DESCRIPTION:	DRN:	APP:
A	04/08/2026	Resource Consent	SG	JU

CLIENT:
Joff Riley

File Name: CURRENT_260804_Concept A v29.pln
©Design Base Architecture 2024
DO NOT SCALE - IF IN DOUBT ASK

PROJECT LOCATION:
41 Infinity Drive
Wānaka

PROJECT NUMBER:
26013

DRAWING TITLE:
Carport Elevations

SCALE:
1:50


SHEET NO.
A320

REV:
A

41 Infinity Drive, Wanaka

Sauna

Scale 1:20

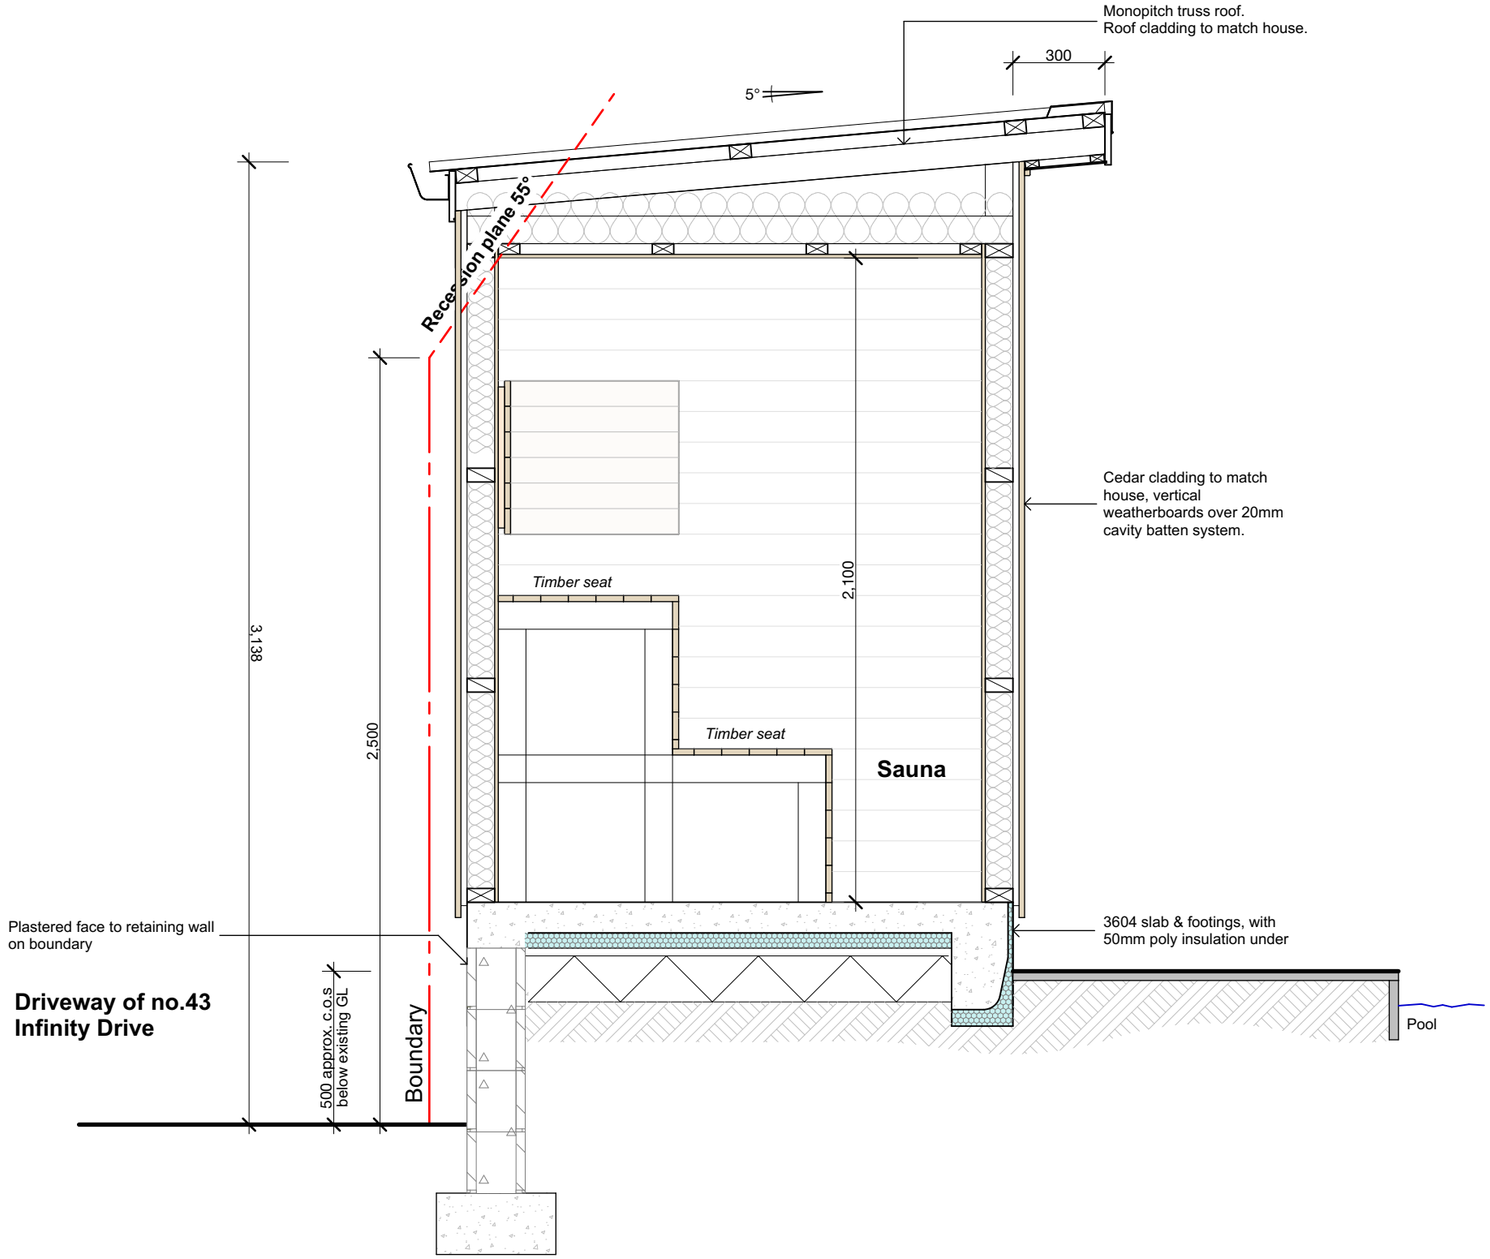

Sauna/Pool Pump Section

scale 1:20

DESIGNBASE architecture

03 545 9330
info@designbase.co.nz
Nelson - Wanaka - Invercargill
designbase.co.nz

REV:	DATE:	DESCRIPTION:	DRN:	APP:
A	04/08/2026	Resource Consent	SG	JU

CLIENT: **Joff Riley**

File Name: CURRENT_260804_Concept A v29.pln

©Design Base Architecture 2024
DO NOT SCALE - IF IN DOUBT ASK

PROJECT LOCATION: **41 Infinity Drive Wānaka**

PROJECT NUMBER: **26013**

DRAWING TITLE: **Sauna Cross Section**

SCALE: **1:20**


SHEET NO. **A410**

REV: **A**

41 Infinity Drive, Wanaka

Carport Section

Scale 1:20

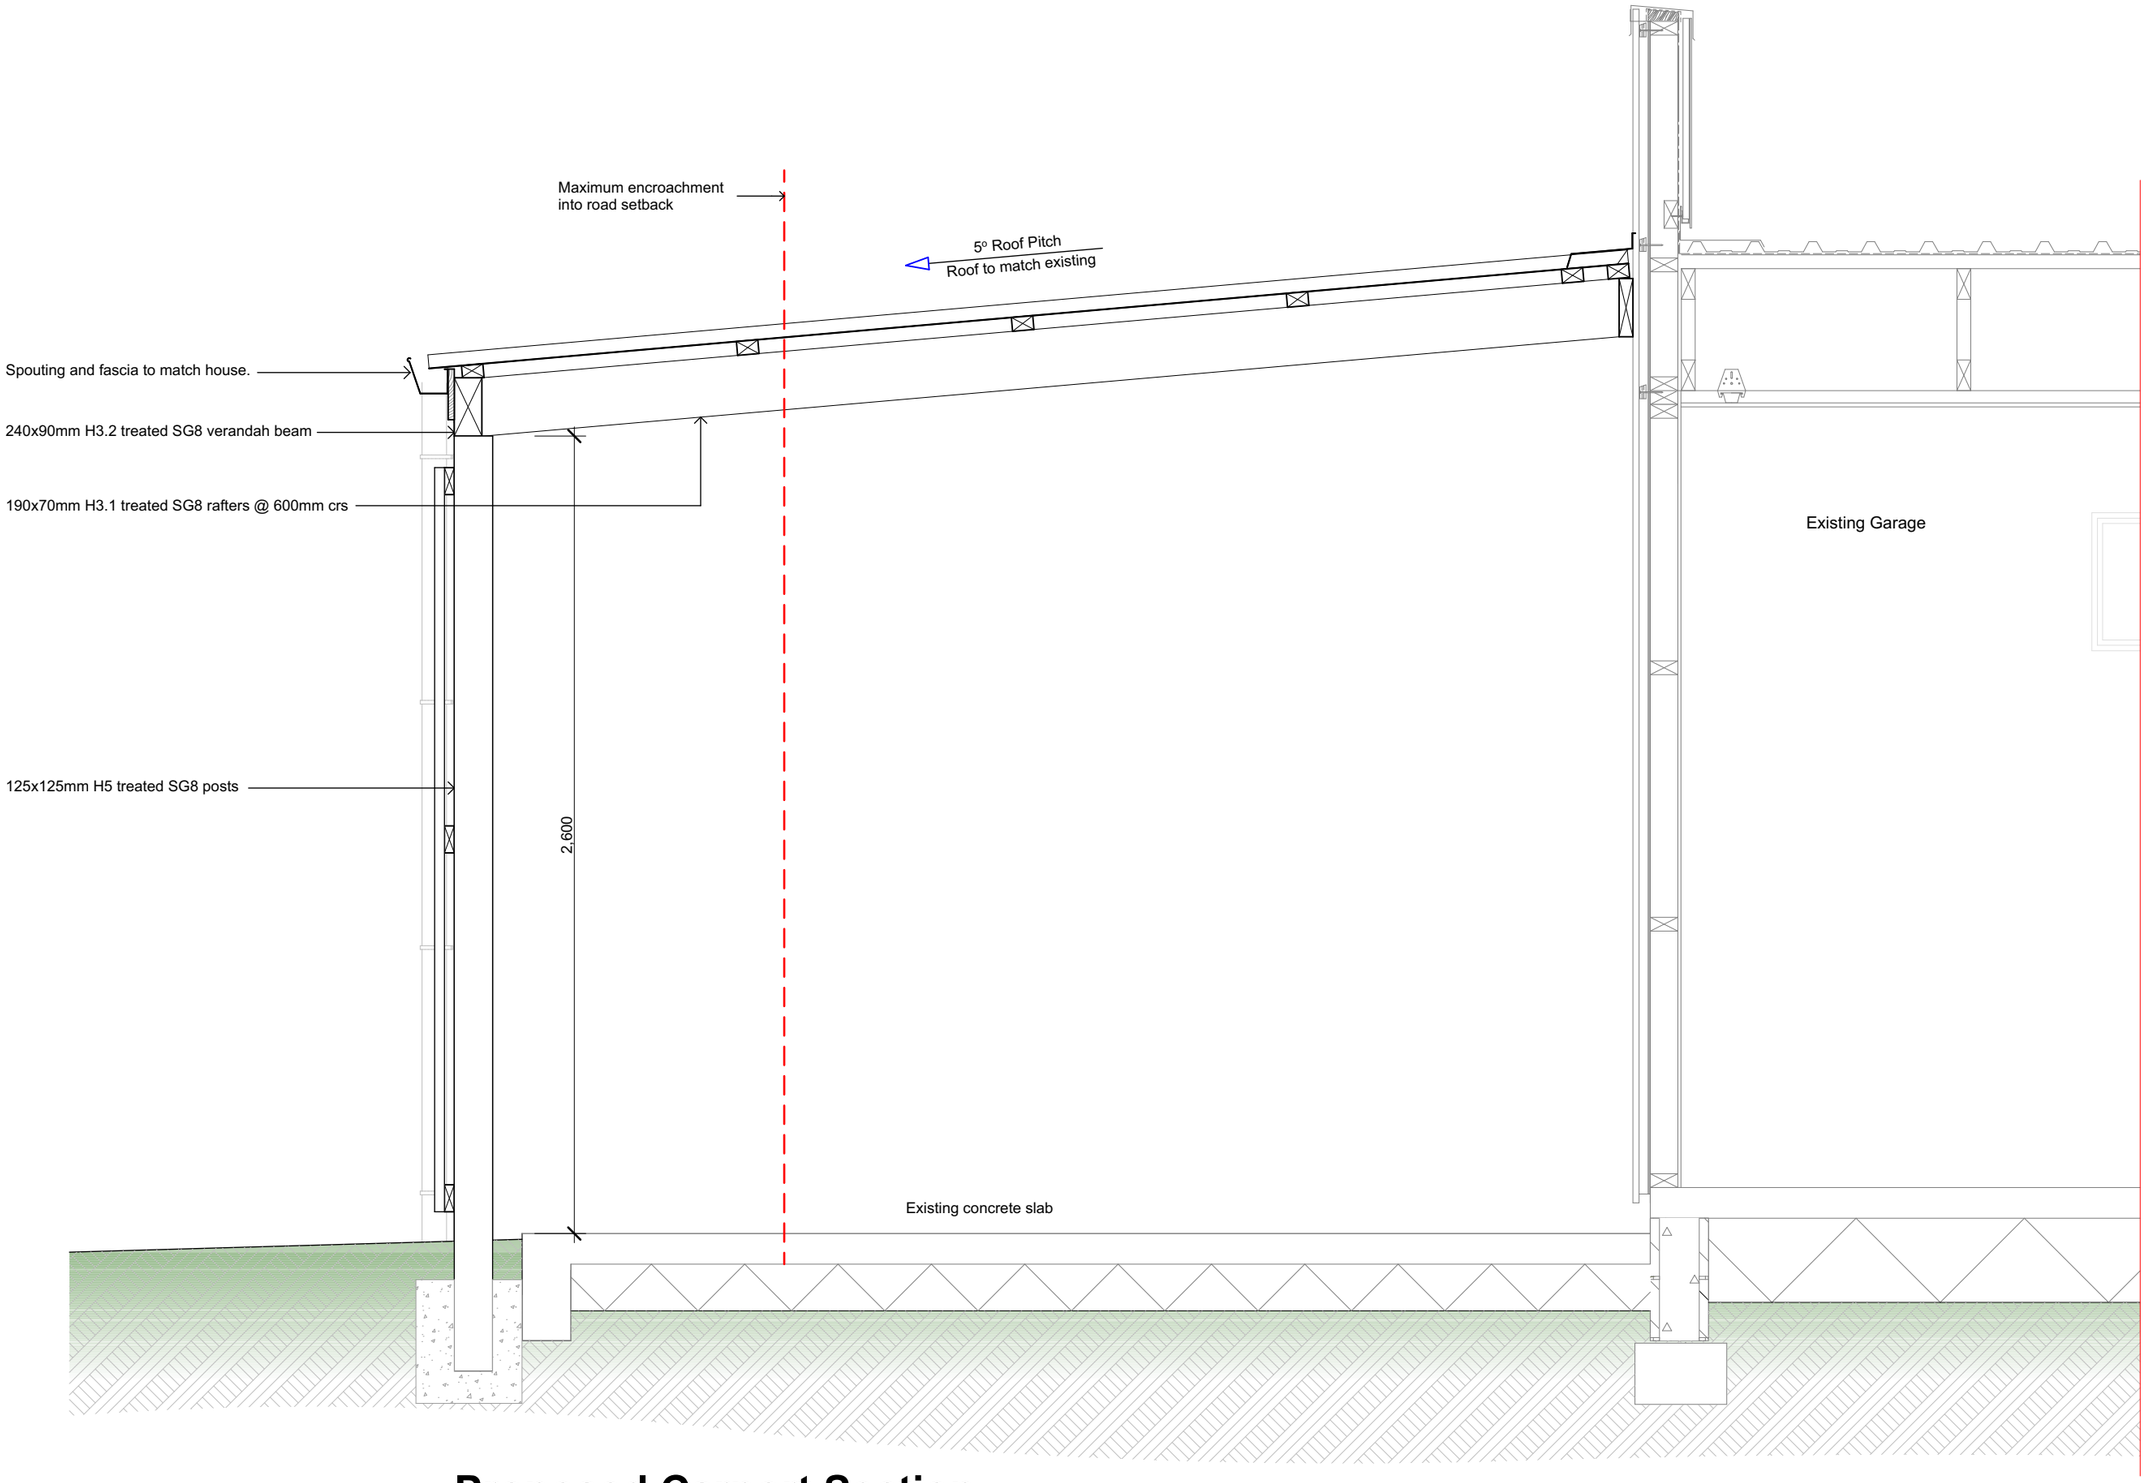

Proposed Carport Section

scale 1:50

DESIGNBASE architecture

03 545 9330
info@designbase.co.nz
Nelson - Wanaka - Invercargill
designbase.co.nz

REV:	DATE:	DESCRIPTION:	DRN:	APP:
A	04/08/2026	Resource Consent	SG	JU

CLIENT: **Joff Riley**

File Name: CURRENT_260804_Concept A v29.pln

©Design Base Architecture 2024

DO NOT SCALE - IF IN DOUBT ASK

PROJECT LOCATION: **41 Infinity Drive Wānaka**

PROJECT NUMBER: **26013**

DRAWING TITLE: **Carport Cross Section**

SCALE: **1:20**

SHEET NO. **A420**

REV: **A**