MATT & JANE MARSH
LOT 6 LITTLES FARM
22 STATION RISE
QUEENSTOWN

DWG	REV	DRAWING DESCRIPTION
A000	E	COVER PAGE / SITE LOCATION PLAN
A001	E	SITE PLAN
A002	E	FLOOR PLAN
A003	E	ROOF PLAN
A005	E	3D VIEWS
A006	E	3D VIEWS
A010	E	ELEVATIONS
A011	E	ELEVATIONS
A020	E	SECTIONS

DO NOT SCALE - IF IN DOUBT ASK

PEARCE
ARCHITECTURE
Tim Pearce 0226100800
tim@pearcearchitecture.co.nz
www.pearcearchitecture.co.nz

DAVID REID
HOMES

THESE DRAWINGS ARE PROTECTED BY COPYRIGHT

DRAWING TITLE:
COVER SHEET

CLIENT:
MATT & JANE MARSH
LOT 6 LITTLES FARM
22 STATION RISE
QUEENSTOWN

DRAWING NUMBER:	SCALE:	REV:
A000	AS SHOWN	E



SITE PLAN

1:400 @ A3

DO NOT SCALE - IF IN DOUBT ASK

PEARCE ARCHITECTURE
Tim Pearce 0226100800
tim@pearcearchitecture.co.nz
www.pearcearchitecture.co.nz

DAVID REID HOMES

THESE DRAWINGS ARE PROTECTED BY COPYRIGHT

DRAWING TITLE:
SITE PLAN

CLIENT:
MATT & JANE MARSH
LOT 6 LITTLES FARM
22 STATION RISE
QUEENSTOWN

DRAWING NUMBER:	SCALE:	REV:
A001	AS SHOWN	E

DO NOT SCALE - IF IN DOUBT ASK

MASTER BEDROOM
ENSUITE
ROBE
OFFICE
MEDIA / BEDROOM
WINE
POWDER
ENTRY
COATS
LINEN
LAUNDRY
HWC
PANTRY
DW
KITCHEN
DINING
DOUBLE SIDED DS1400 FIRE
LIVING
extent of blockwork under shown blue
GUEST BEDROOM 01
BATHROOM
GUEST BEDROOM 02
STORAGE
ENSUITE
GUEST BEDROOM 03
STORAGE

TRUE NORTH

GROUND LEVEL 312 SQM

LOFT LEVEL 68 SQM

PEARCE ARCHITECTURE
Tim Pearce 0226100800
tim@pearcearchitecture.co.nz
www.pearcearchitecture.co.nz

DAVID REID HOMES

THESE DRAWINGS ARE PROTECTED BY COPYRIGHT

DRAWING TITLE:
FLOOR PLAN

CLIENT:
MATT & JANE MARSH
LOT 6 LITTLES FARM
22 STATION RISE
QUEENSTOWN

DRAWING NUMBER:	SCALE:	REV:
A002	AS SHOWN	E

ALPINE TRAY 0.55
ROOFING NO SWAGE
MATT BLACK G10

THERMAKRAFT COVERTEC 407

75X45MM H1.2 TREATED SG8
PURLINS AT 400MM CRS MAX
FIXED TO TRUSSES WITH 1/10G
X 80MM SELF-DRILLING SCREW

TRUSSES - 900 CRS

38

38

38

ALPINE TRAY 0.55
ROOFING NO SWAGE
MATT BLACK G10

THERMAKRAFT COVERTEC 407

75X45MM H1.2 TREATED SG8
PURLINS AT 400MM CRS MAX
FIXED TO TRUSSES WITH 1/10G
X 80MM SELF-DRILLING SCREW

SCISSOR TRUSSES - 900 CRS

38

38

2

2

38

38

2

ALPINE TRAY 0.55
ROOFING NO SWAGE
MATT BLACK G10

THERMAKRAFT COVERTEC 407

75X45MM H1.2 TREATED SG8
PURLINS AT 400MM CRS MAX
FIXED TO TRUSSES WITH 1/10G
X 80MM SELF-DRILLING SCREW

ATTIC TRUSSES - 900 CRS

190X45 SG8 H1.2 AT 400 CRS

90x45 SG8 H3.2 BLOCKING-400 CRS BETWEEN RAFTERS

H3.2 FURRING & CASTILATED
TIMBER BATTENS TO TOP OF BLOCKING &
RAFTERS

19mm CD H3.2 'ECOPLY' FIXED
WITH 50MM 4mm 316 S/S C/S SCREWS @ 150mm
CRS,
BELOW SURFACE 1.5mm IN ACCORD WITH
MANF'S REC'S AND NZBC E2AS1 CLAUSE 8.5.

LAY SEALCO ECO TUFF GREY FRIARS AT 2 DEG
MIN FALL OVER 19mm H3.2 C/D GRADE PLY &
TIMBER FILLETS, DRESSED 200MM UP WALLS

DO NOT SCALE - IF IN DOUBT ASK

PEARCE
ARCHITECTURE

Tim Pearce 0226100800

tim@pearcearchitecture.co.nz

www.pearcearchitecture.co.nz

DAVID REID
HOMES

THESE DRAWINGS ARE PROTECTED BY COPYRIGHT


DRAWING TITLE:
ROOF PLAN

CLIENT:
MATT & JANE MARSH
LOT 6 LITTLES FARM
22 STATION RISE
QUEENSTOWN

DRAWING NUMBER:	SCALE:	REV:
A003	AS SHOWN	E





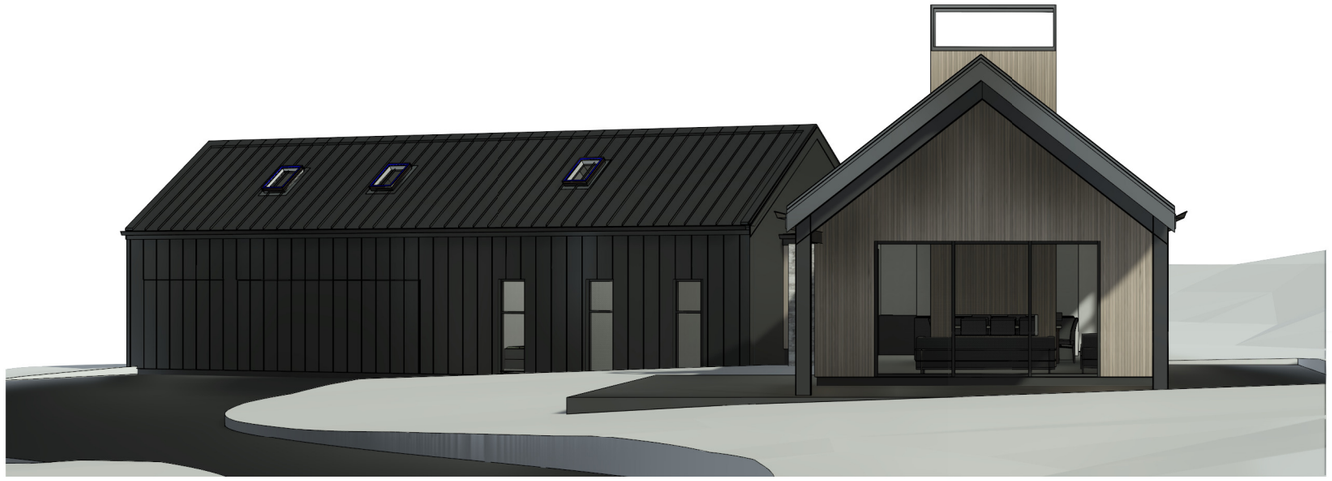







DO NOT SCALE - IF IN DOUBT ASK







DO NOT SCALE - IF IN DOUBT ASK

PEARCE
ARCHITECTURE

Tim Pearce 0226100800

tim@pearcearchitecture.co.nz

www.pearcearchitecture.co.nz

DAVID REID
HOMES

THESE DRAWINGS ARE PROTECTED BY COPYRIGHT

DRAWING TITLE:
3D ELEVATIONS


CLIENT:
MATT & JANE MARSH
LOT 6 LITTLES FARM
22 STATION RISE
QUEENSTOWN

DRAWING NUMBER:	SCALE:	REV:
A006	AS SHOWN	E



EAST ELEVATION

1:100 @ A3

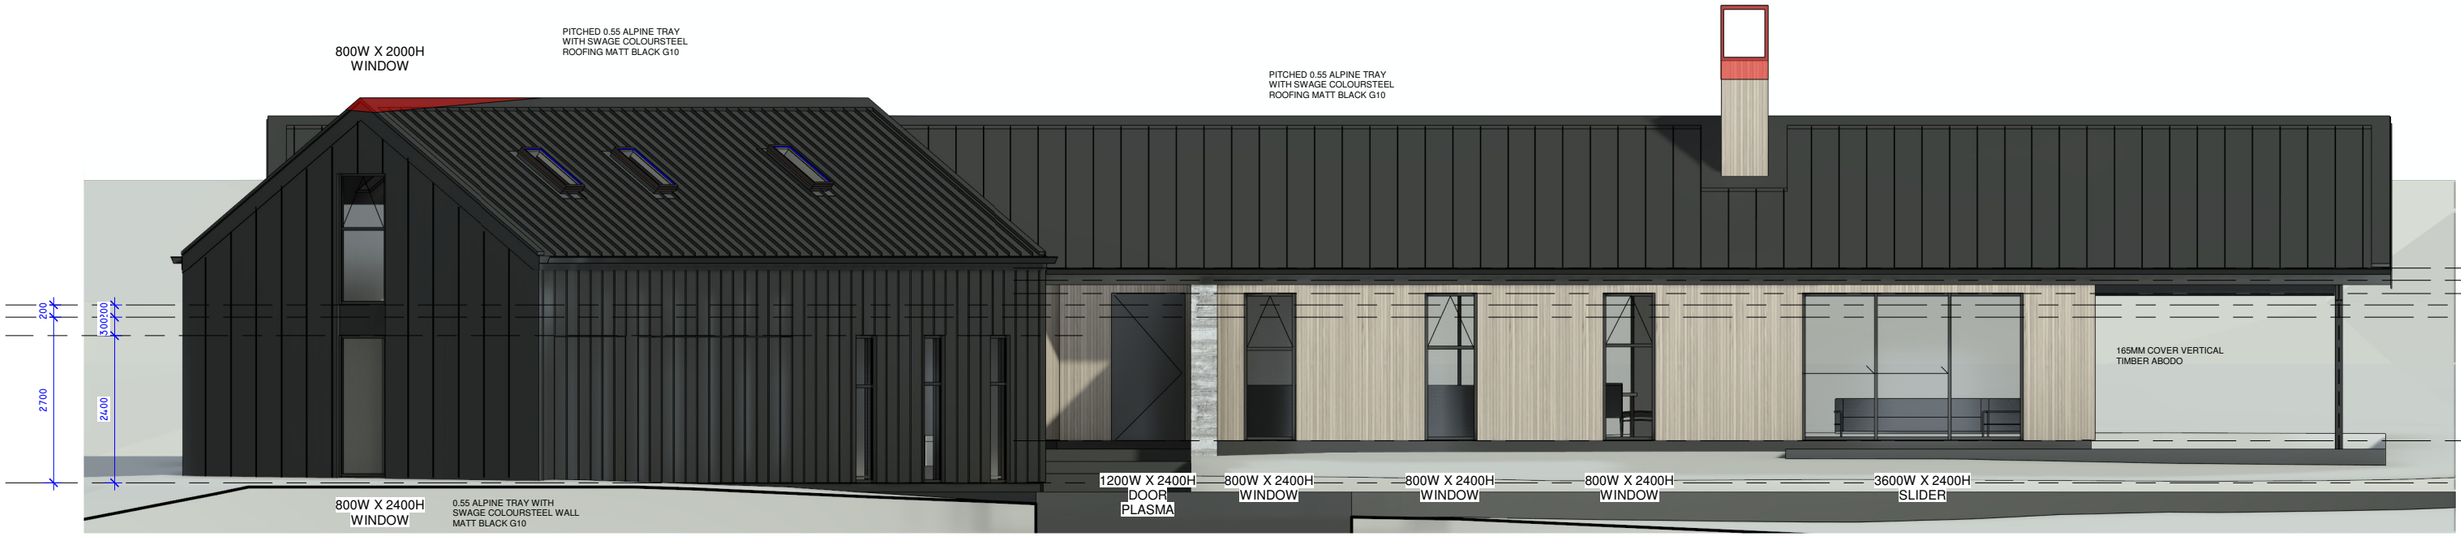

SOUTH ELEVATION

1:100 @ A3

DO NOT SCALE - IF IN DOUBT ASK

PEARCE
ARCHITECTURE
Tim Pearce 0226100800
tim@pearcearchitecture.co.nz
www.pearcearchitecture.co.nz

DAVID REID
HOMES

THESE DRAWINGS ARE PROTECTED BY COPYRIGHT

DRAWING TITLE:
ELEVATIONS


CLIENT:
MATT & JANE MARSH
LOT 6 LITTLES FARM
22 STATION RISE
QUEENSTOWN

DRAWING NUMBER:	SCALE:	REV:
A010	AS SHOWN	E



NORTH ELEVATION

1:100 @ A3

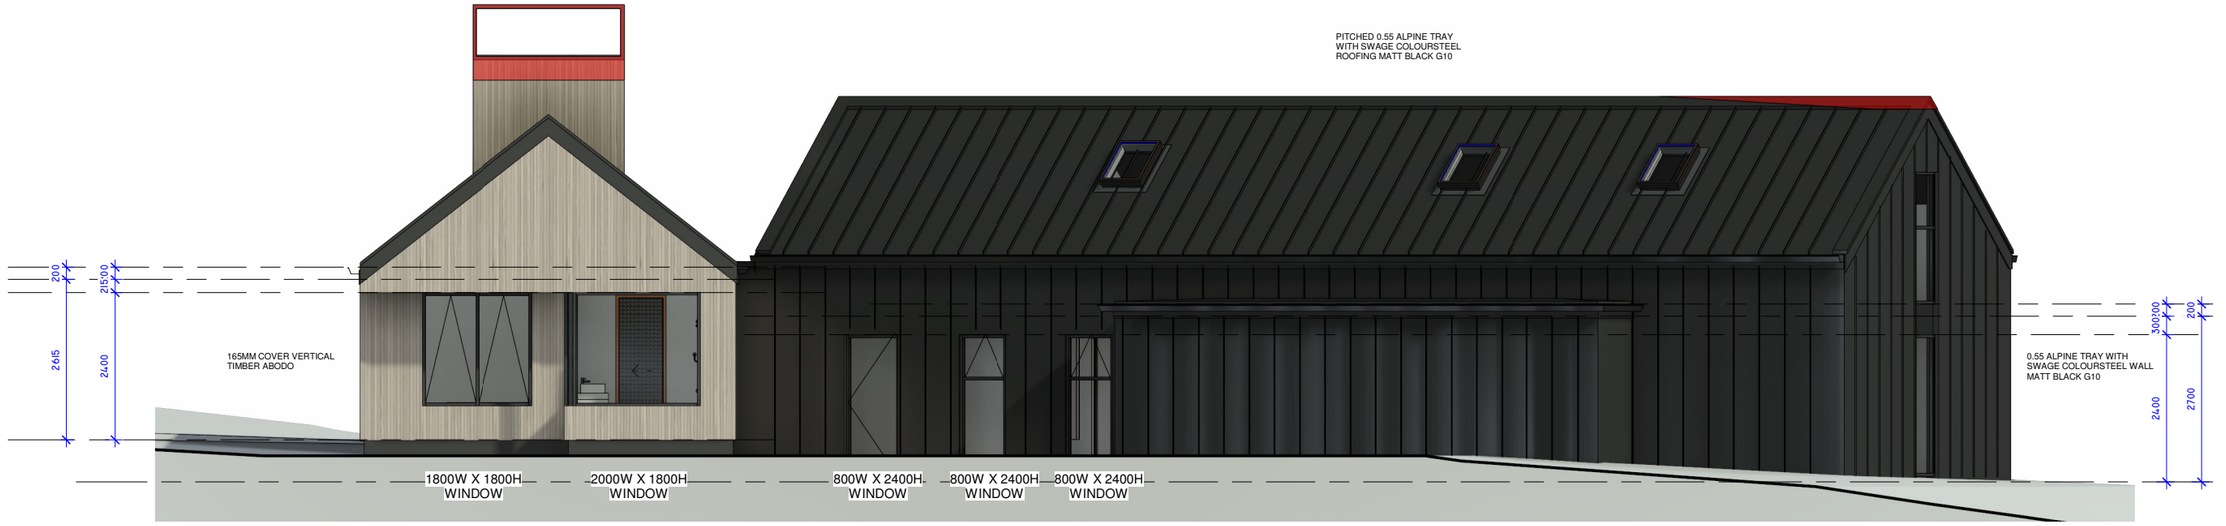

SOUTH ELEVATION

1:100 @ A3

DO NOT SCALE - IF IN DOUBT ASK

PEARCE
ARCHITECTURE
Tim Pearce 0226100800
tim@pearcearchitecture.co.nz
www.pearcearchitecture.co.nz


DAVID REID
HOMES

THESE DRAWINGS ARE PROTECTED BY COPYRIGHT

DRAWING TITLE:
ELEVATIONS


CLIENT:
MATT & JANE MARSH
LOT 6 LITTLES FARM
22 STATION RISE
QUEENSTOWN

DRAWING NUMBER:	SCALE:	REV:
A011	AS SHOWN	E

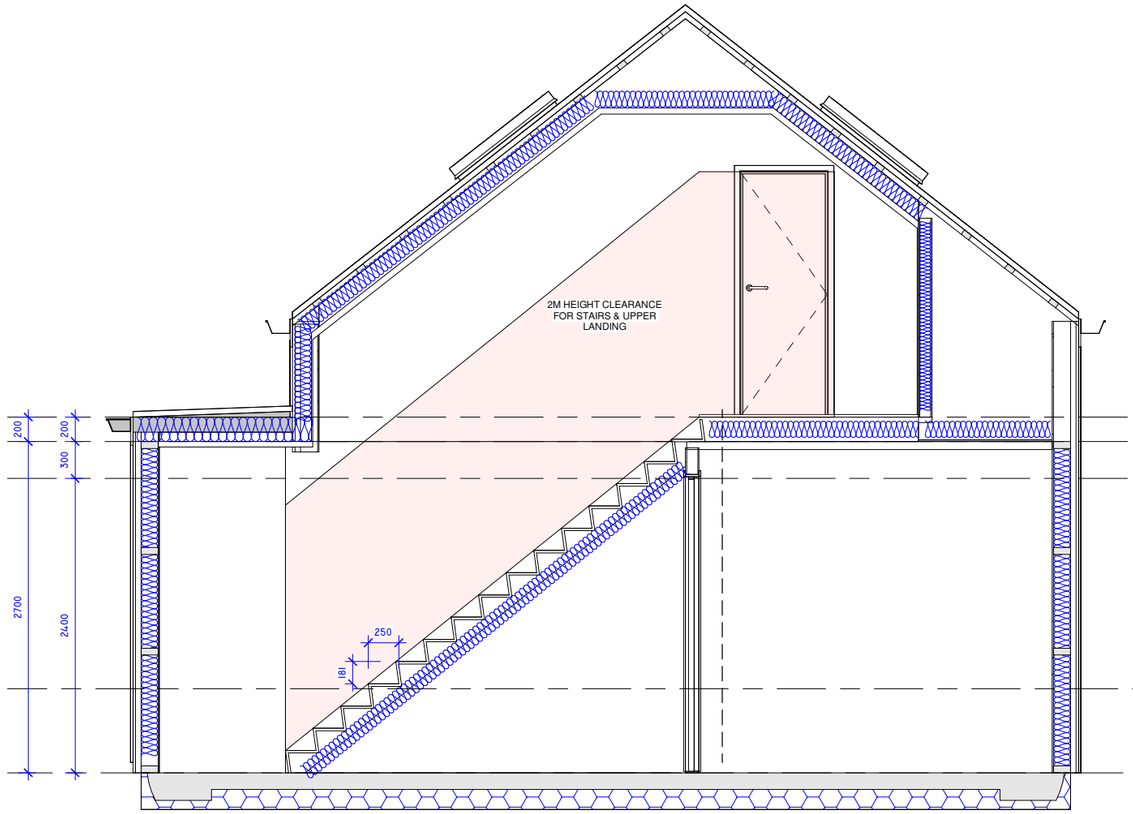

SECTION 01


1:50 @ A3

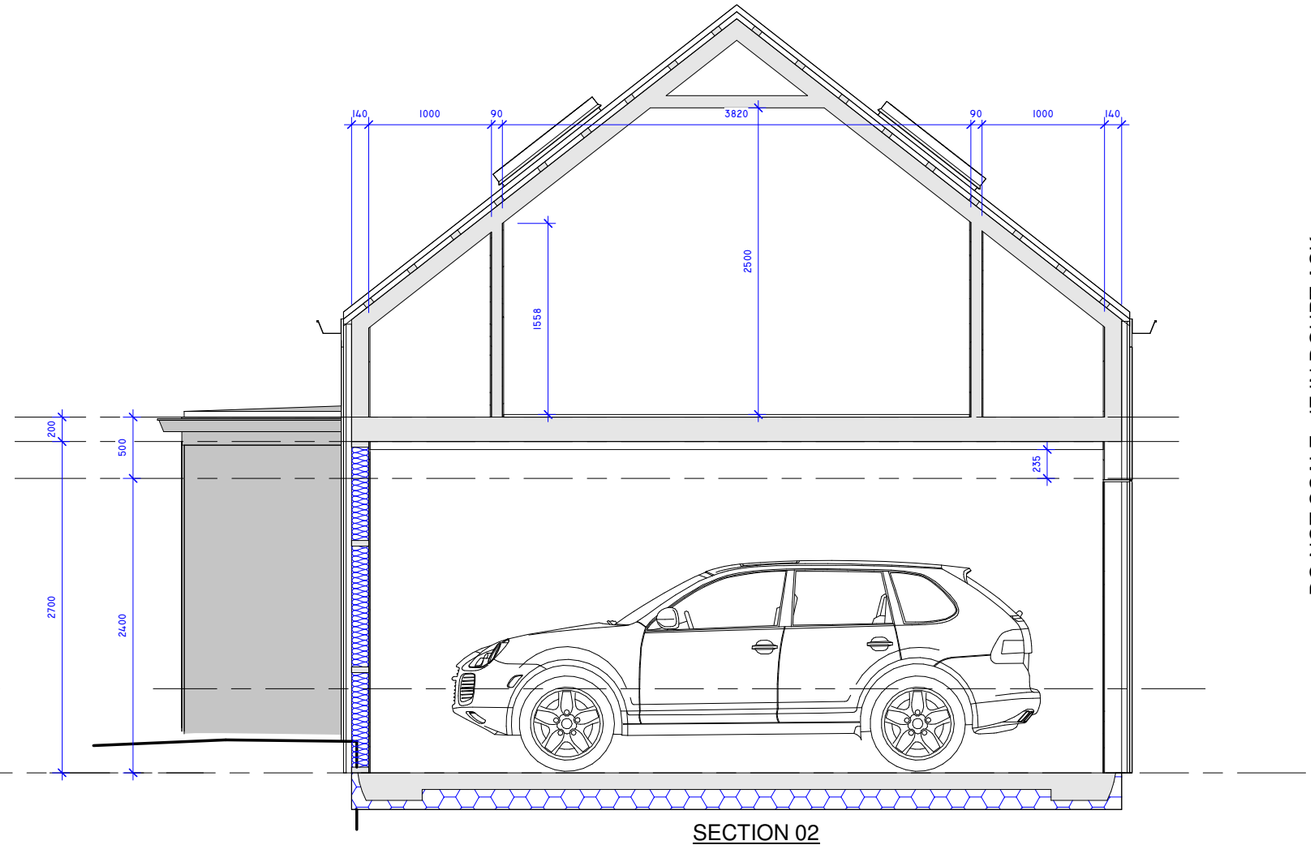

SECTION 02


1:50 @ A3

DO NOT SCALE - IF IN DOUBT ASK

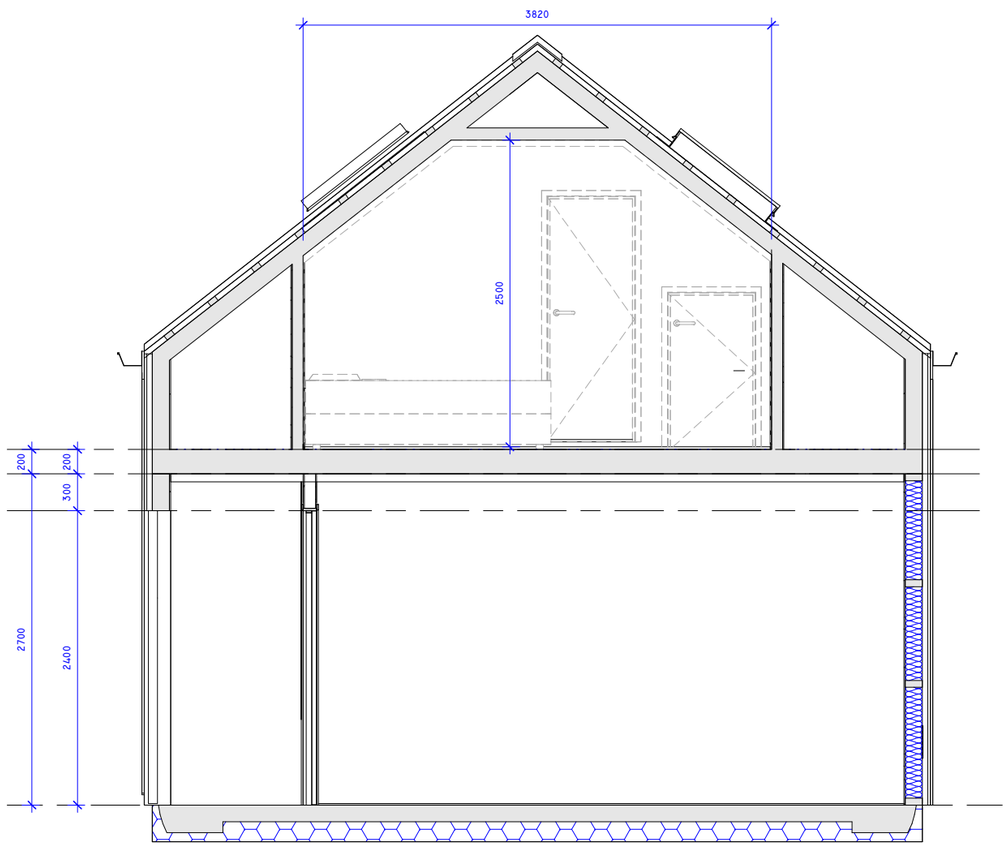

SECTION 03

1:50 @ A3

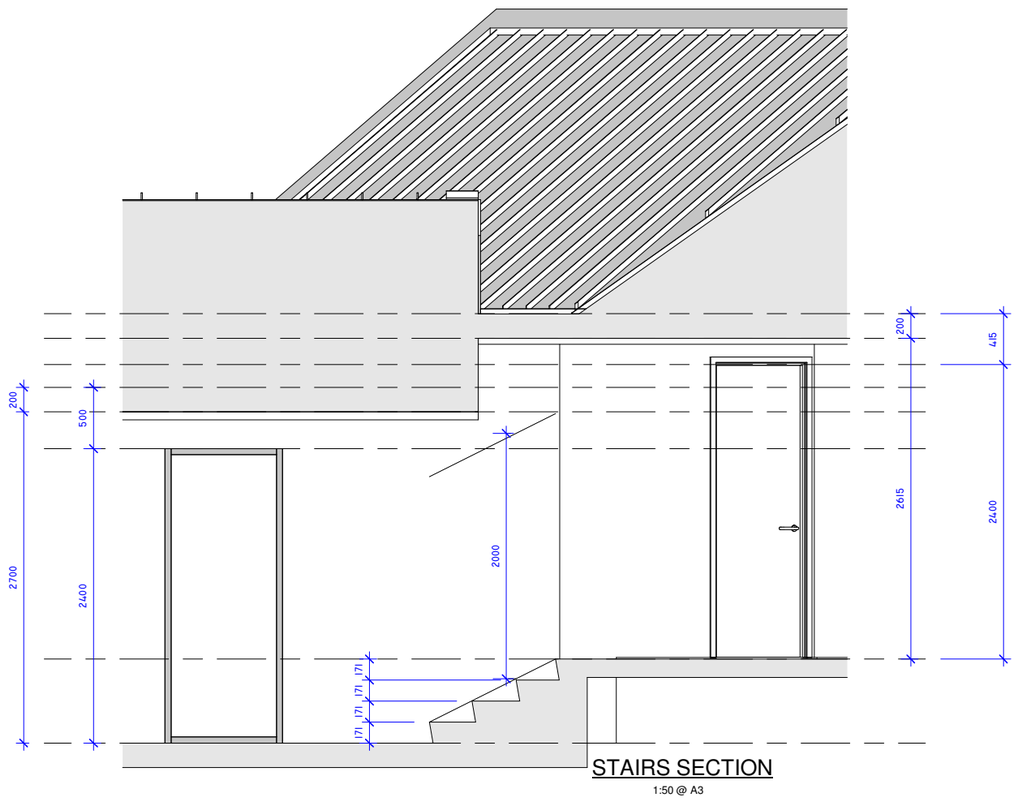

STAIRS SECTION

1:50 @ A3

PEARCE
ARCHITECTURE
Tim Pearce 0226100800
tim@pearcearchitecture.co.nz
www.pearcearchitecture.co.nz

DAVID REID
HOMES

THESE DRAWINGS ARE PROTECTED BY COPYRIGHT

DRAWING TITLE:
SECTIONS

CLIENT:
MATT & JANE MARSH
LOT 6 LITTLES FARM
22 STATION RISE
QUEENSTOWN

DRAWING NUMBER:	SCALE:	REV:
A020	AS SHOWN	E